


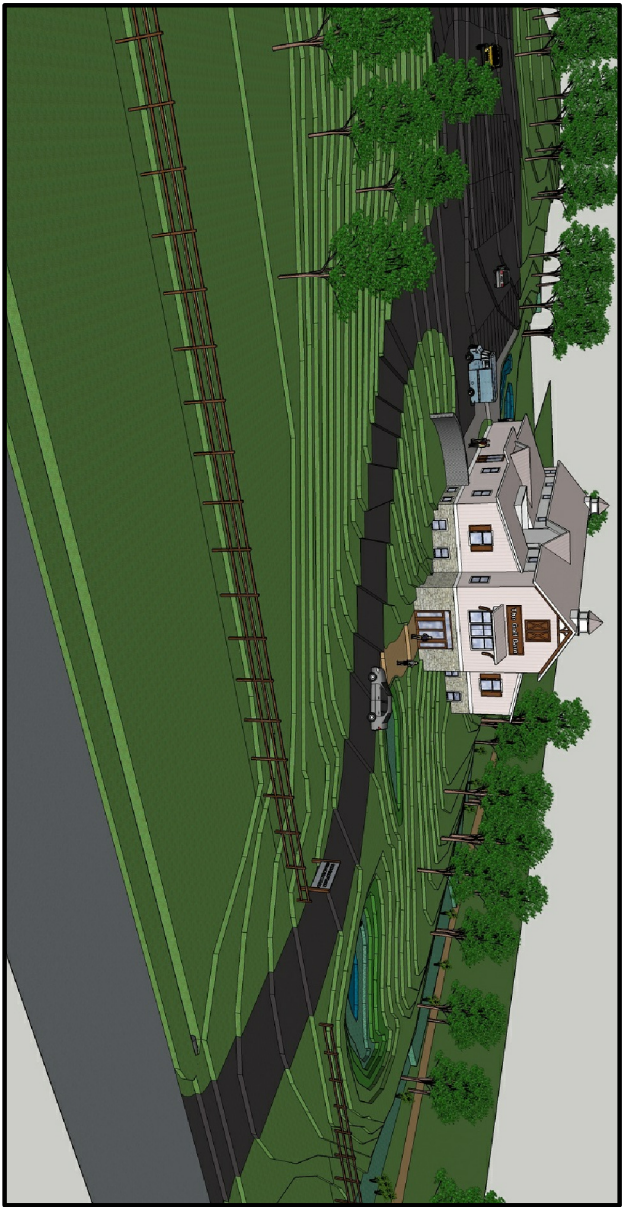


LANDSCAPE NOTES

1. LANDSCAPE DESIGN TO COMPLY WITH ALL REQUIREMENTS OF THE STORM WATER PREVENTION AND EROSION CONTROL PLAN INCLUDING SPECIFIC PLANTING REQUIREMENTS IN THE DETENTION PONDS AND FILTERING BAYS
2. EXISTING TREES IN THE DISTURBED AREAS SHALL BE REMOVED. REPLACE WITH NEW TREES OF A NATURAL SPECIES NOT LESS THAN 2" IN DIAMETER
3. EXISTING GRASS COVER IN THE DISTURBED AREAS WILL BE REPLACED WITH NEW MOBILE LAWN AREAS

DEDICATED LAWN AREAS

EXISTING TREES TO BE REMOVED

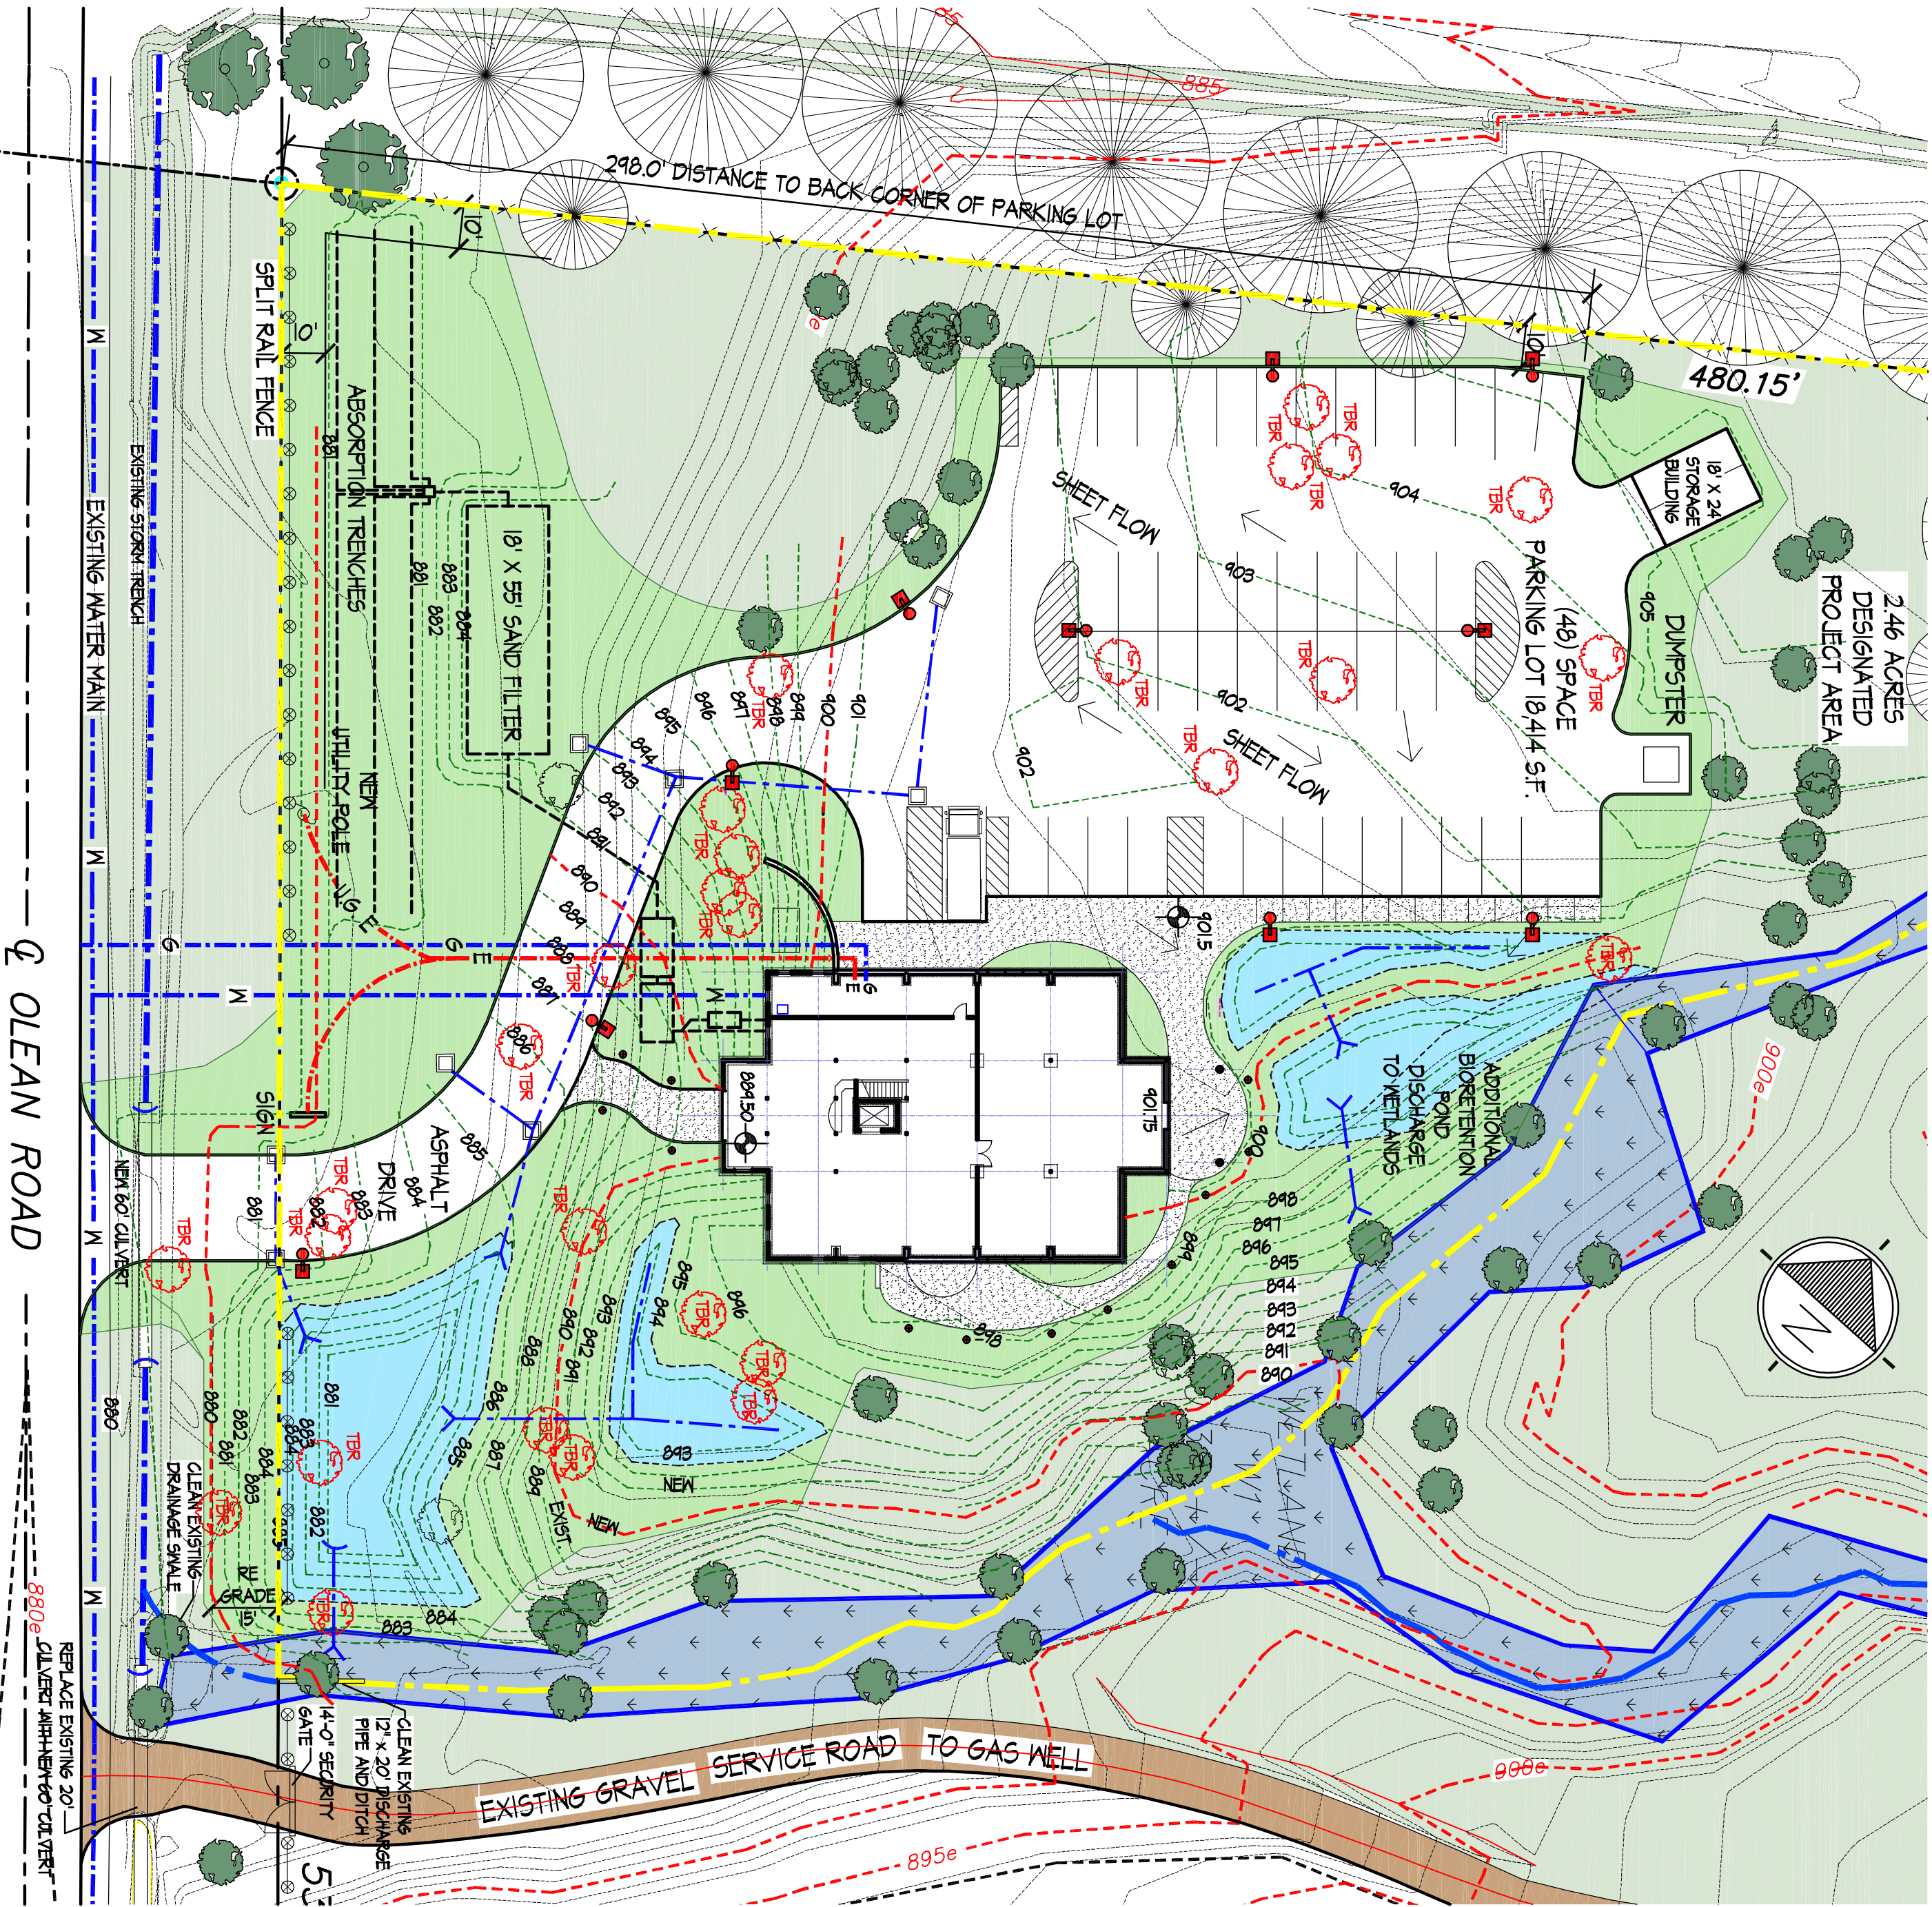

LANDSCAPE PLAN

SCALE: 1" = 30'-0"

600 OLEAN ROAD

600 OLEAN ROAD LLC
THE GOLF BARN

600 Olean Road, East Aurora, New York 14052

Preliminary
Site Design
Drawing



DATE:
Nov. 24, 2025

SCALE:
1" = 60'-0"

JOB NO.:
23.13

DRAWN BY:
AA

CHECKED:
GKS

REVISED:

SHEET:
LANDSCAPE
PLAN

DRAWING NO.

LP-1
IN SET OF: 1