


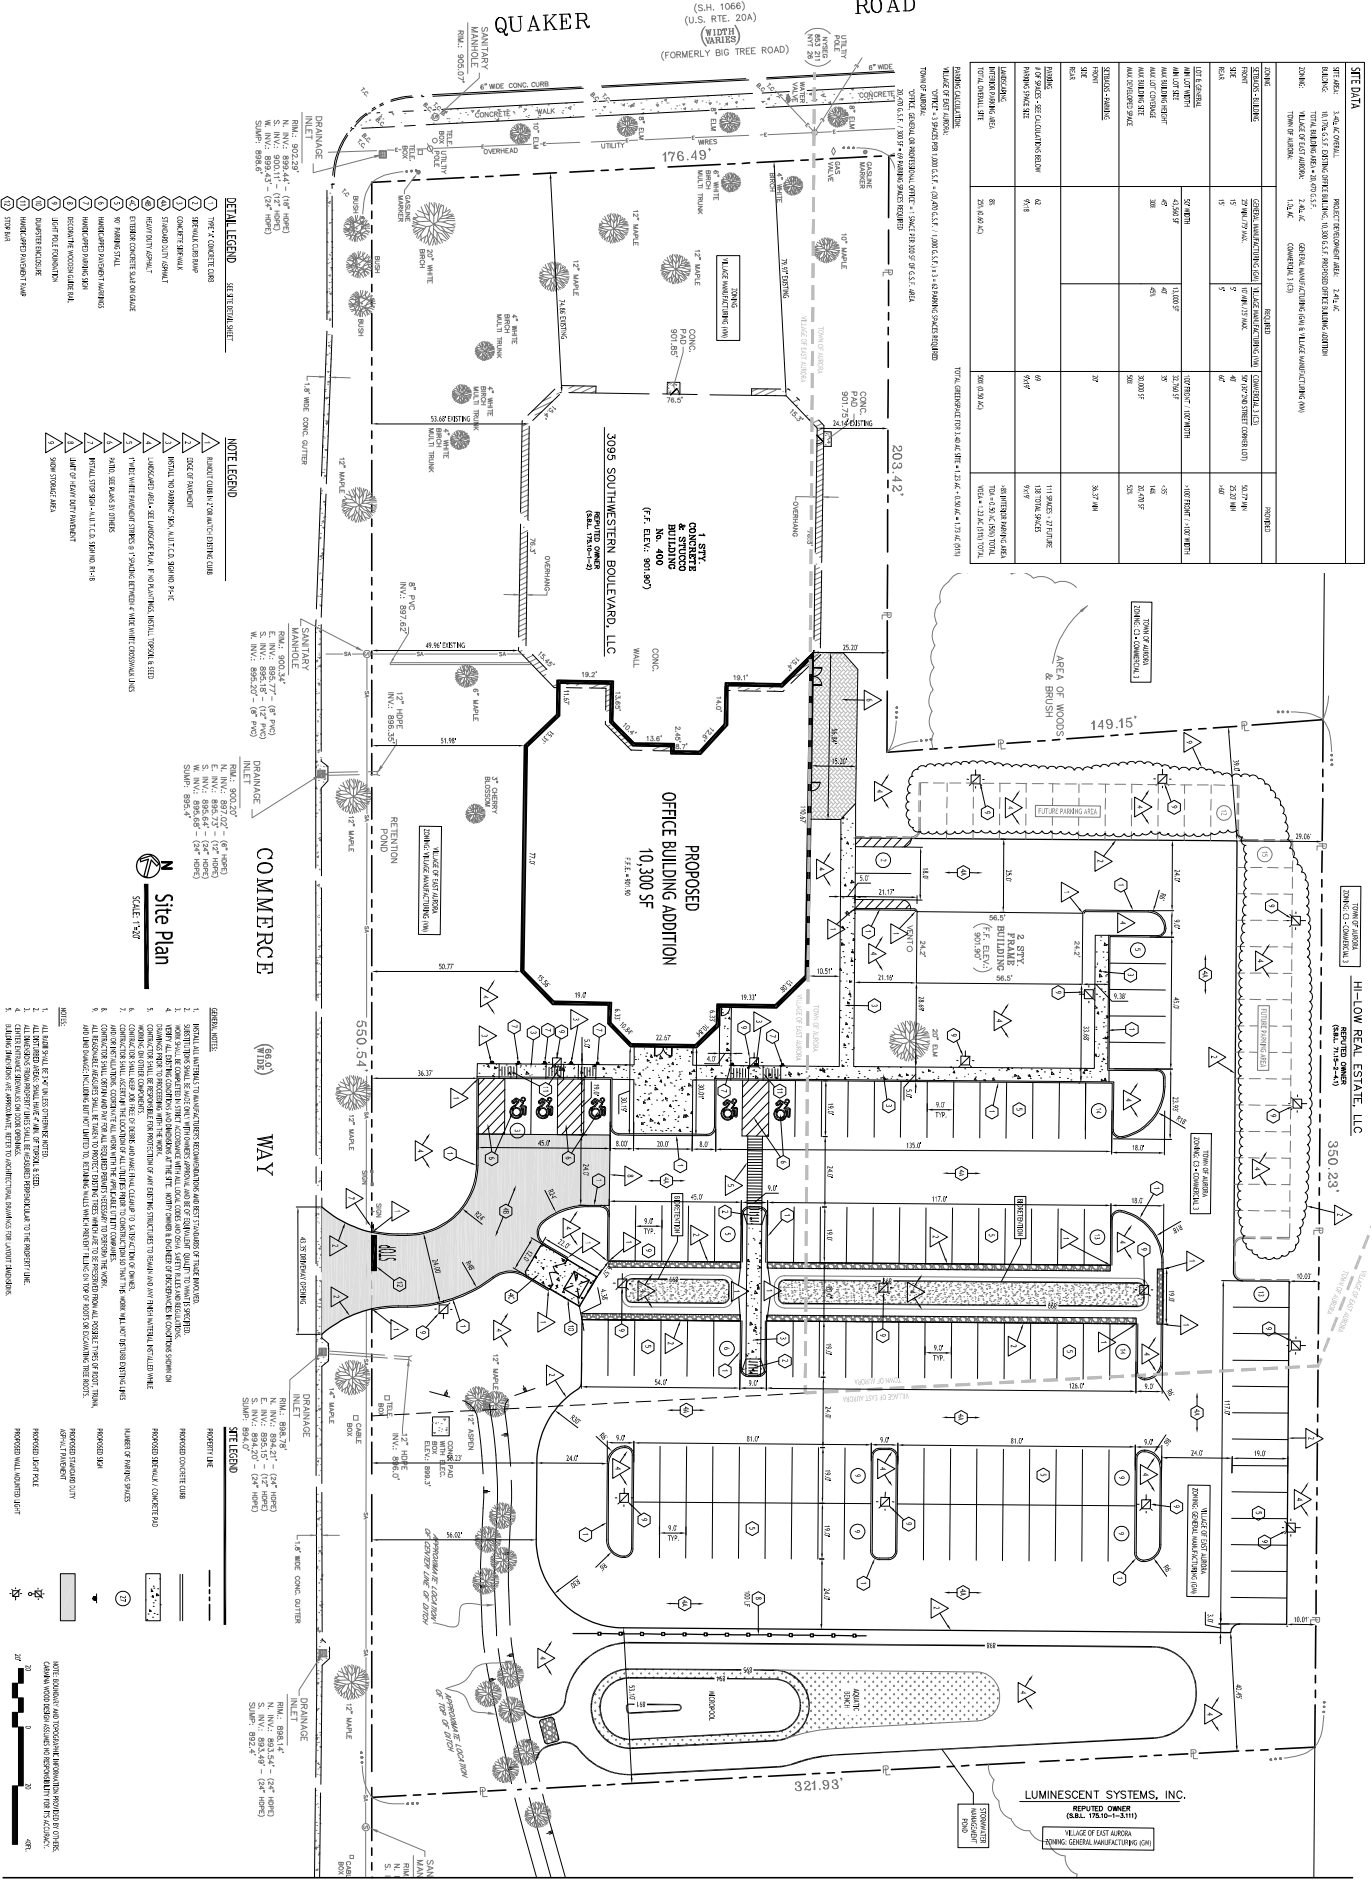

REVISIONS:

No.	Description	Date
1	Rev. per Town PB Comments	7/3/25

Proposed Office Building

400 Quaker Road
East Aurora, NY 14052

CARMINA WOOD

DESIGN

Buffalo | Utica | Greensboro

DATE: 6/11/2025
BY: JWS
APP'D: A.WOOD

PROJECT NO.: C-100
25-4038

DRAWING NO.: C-100
25-4038

SCALE: 1"=20'