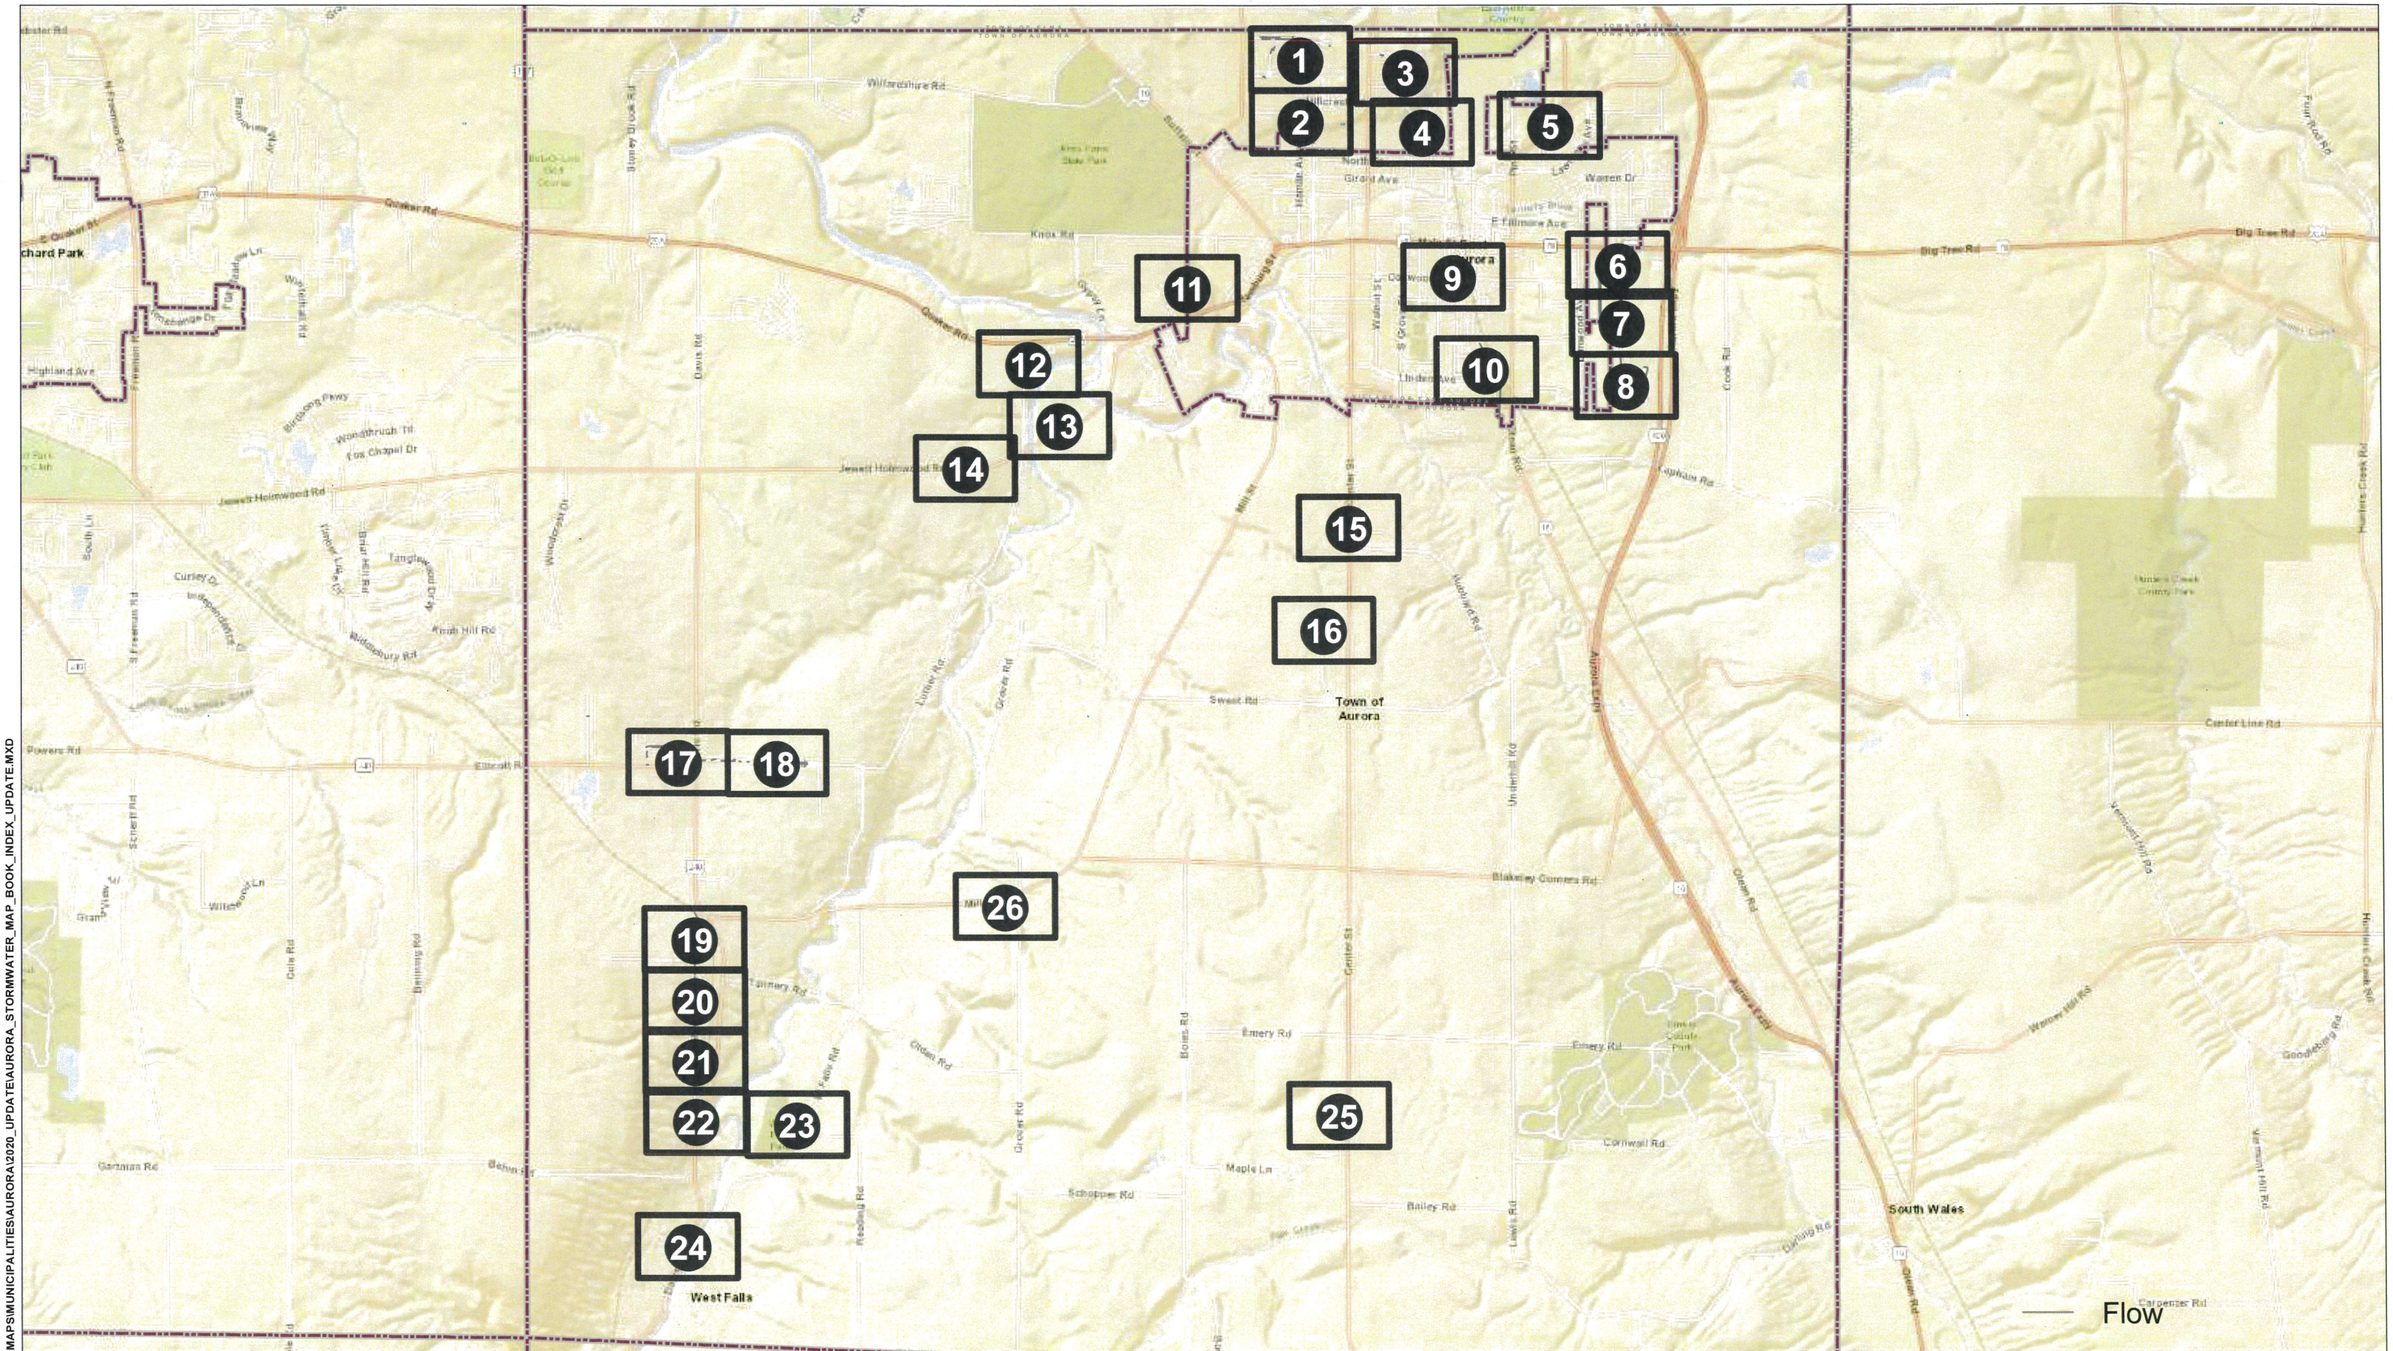


X:\ECS_STORMWATER\MAPS\MUNICIPALITIES\AURORA\2020_UPDATE\AURORA_STORMWATER_MAP_BOOK_INDEX_UPDATE.MXD

WNY Stormwater Coalition

Map Prepared by Erie County Department of Environment and Planning Environmental Compliance Services and the Western New York Stormwater Coalition. Funding provided by an Environmental Protection Fund Grant from the New York State Department of Environmental Conservation.

0 1,250 2,500 5,000 7,500 10,000
FEET

0 0.5 1 2
MILES

N

MAP INDEX

STORMWATER CONVEYANCE SYSTEM
MS4 (2010) WITHIN THE TOWN OF AURORA, NY

Western New York Stormwater Coalition
c/o Erie County Department of Environment & Planning
95 Franklin Street, Buffalo, NY 14202

Town of Aurora MS4

Map Book Outfall Index

Outfall ID	Page Number	Outfall ID	Page Number	Outfall ID	Page Number	Outfall ID	Page Number	Outfall ID	Page Number
AU14	4								
AU15	4								
AU16	2								
AU17	20								
AU18	20								
AU19	20								
AU20	20								
AU21	20								
AU22	20								
AU23	24								
AU24	24								
AU25	3								
AU26	12								
AU27	13								
AU28	6								
AU29	6								
AU30	6								
AU31	6								
AU32	25								



X:\ECS_STORMWATER\MAPS\MUNICIPALITIES\AURORA\2020_UPDATE\T_AURORA_STORMWATER_MAP_BOOK_UPDATE.MXD

Municipal Storm Sewer System

- Pipe
- Catch Basin
- Manhole

- Flow
- Ditch

Pipe Material

- CMP
- HDPE
- VTP
- Other/Unknown
- Tax Parcel
- Civil Boundary

200 100 0 200 400

FEET

1 INCH = 150 FEET

1:1,800

N

MAP 1 OF 26

STORMWATER CONVEYANCE SYSTEM
MS4 (2010) WITHIN THE TOWN OF AURORA, NY

FIELD COLLECTION DATE: ***2012, 2016, 2018***



X:\ECS_STORMWATER\MAPS\MUNICIPALITIES\AURORA\2020_UPDATE\T_AURORA_STORMWATER_MAP_BOOK_UPDATE.MXD

Municipal Storm Sewer System

- Pipe
- Catch Basin
- Interconnect
- Flow
- Ditch

Pipe Material

- CMP
- Other/Unknown

- Tax Parcel
- Civil Boundary

200 100 0 200 400

FEET

1 INCH = 150 FEET


1:1,800

N

MAP 2 OF 26

STORMWATER CONVEYANCE SYSTEM MS4 (2010) WITHIN THE TOWN OF AURORA, NY

FIELD COLLECTION DATE: ***2012, 2016, 2018***

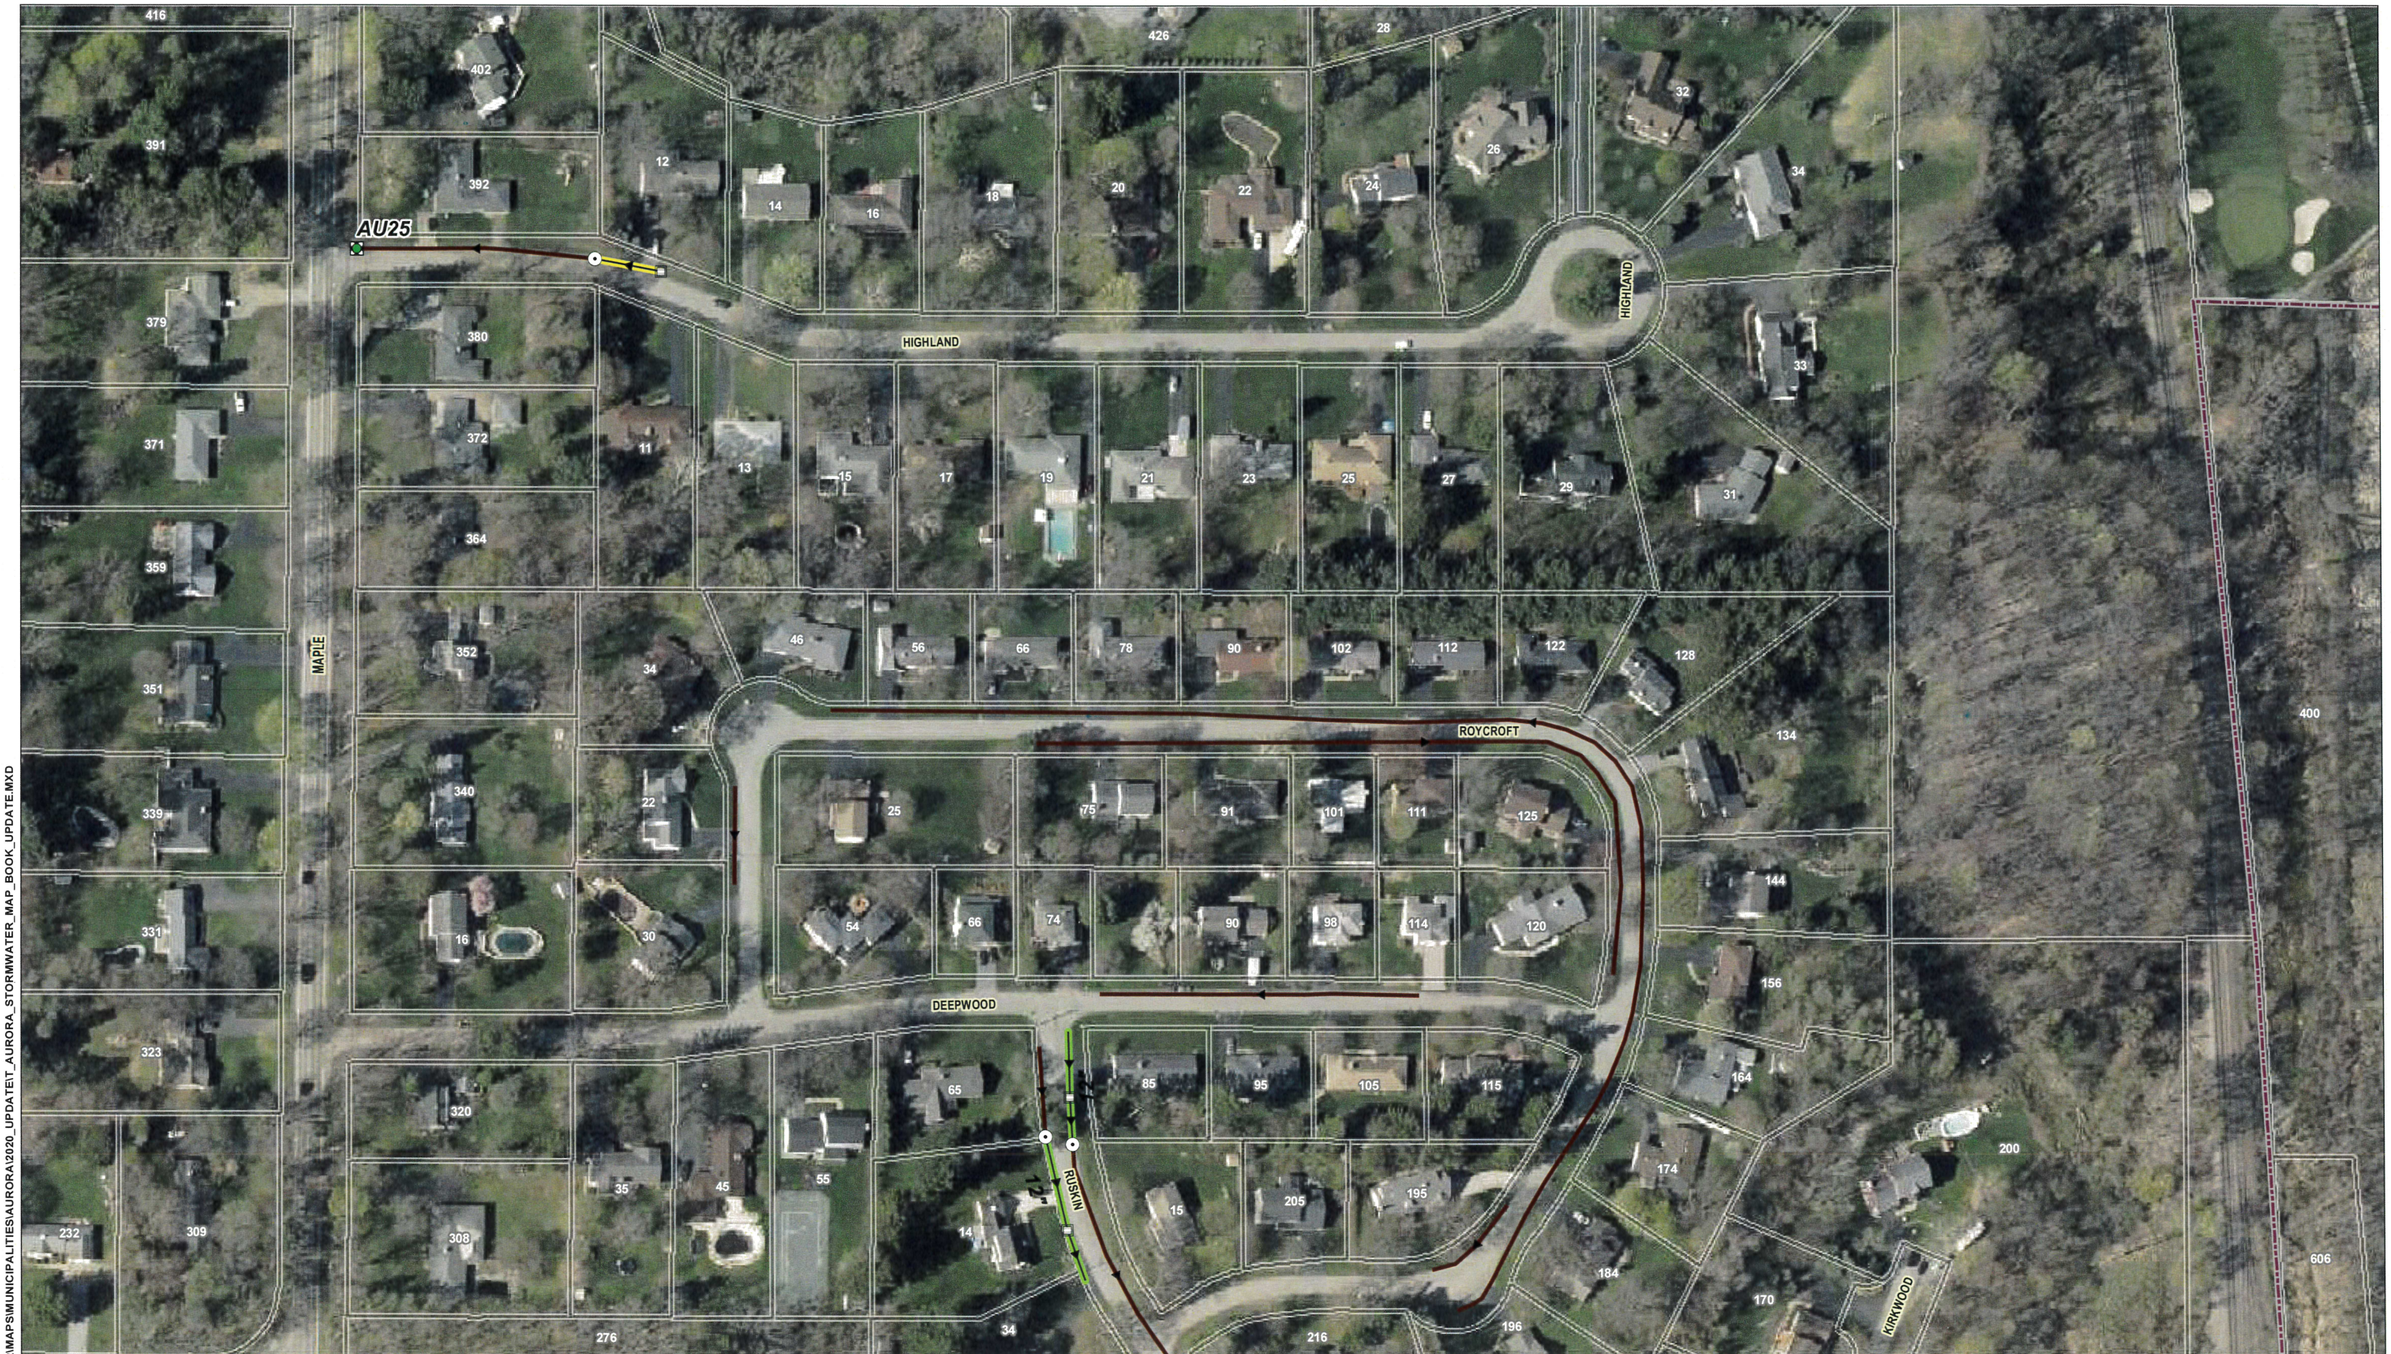

X:\ECS_STORMWATER\MAPS\MUNICIPALITIES\AURORA\2020_UPDATE\T_AURORA_STORMWATER_MAP_BOOK_UPDATE.MXD

Municipal Storm Sewer System

- Pipe
- Catch Basin
- Interconnect
- Flow
- Ditch

Pipe Material

- HDPE
- Other/Unknown

- Tax Parcel
- Civil Boundary

200 100 0 200 400

FEET

1 INCH = 150 FEET

1:1,800

N

MAP 3 OF 26

STORMWATER CONVEYANCE SYSTEM
MS4 (2010) WITHIN THE TOWN OF AURORA, NY

FIELD COLLECTION DATE: ***2012, 2016, 2018***



X:\ECS_STORMWATER\MAPS\MUNICIPALITIES\AURORA\2020_UPDATE\T_AURORA_STORMWATER_MAP_BOOK_UPDATE.MXD

Municipal Storm Sewer System

- Pipe
- Catch Basin
- Interconnect
- Flow
- Ditch

Pipe Material

- HDPE
- Tax Parcel

Civil Boundary

200 100 0 200 400

FEET

1 INCH = 150 FEET

1:1,800

N

MAP 4 OF 26

STORMWATER CONVEYANCE SYSTEM
MS4 (2010) WITHIN THE TOWN OF AURORA, NY

FIELD COLLECTION DATE: ***2012, 2016, 2018***

unleaded
and diesel
diesel unleaded

400

31

18

1141

1138

316

1128

POMANDER

1100

1085

230

309

1064

1065

220

299

301

PORTERVILLE

GIRDLE

LAWRENCE

1050

1049

210

PINE

280

320

350

1034

1015

130

180

270

338

1018

263

POMANDER

266

302

996

984

121

245

286

974

971

255

250

964

141

245

272

240

944

953

233

DORCHESTER

226

225

250

232

888

868

233

12"

236

854

899

211

220

X:\ECS_STORMWATER\MAPS\MUNICIPALITIES\AURORA\2020_UPDATE\T_AURORA_STORMWATER_MAP_BOOK_UPDATE.MXD

Municipal Storm Sewer System

- Pipe
- Catch Basin

Flow

Pipe Material

- CMP

Tax Parcel

Civil Boundary

200 100 0 200 400

FEET

1 INCH = 150 FEET


1:1,800

N

MAP 5 OF 26

STORMWATER CONVEYANCE SYSTEM
MS4 (2010) WITHIN THE TOWN OF AURORA, NY

FIELD COLLECTION DATE: ***2012, 2016, 2018***

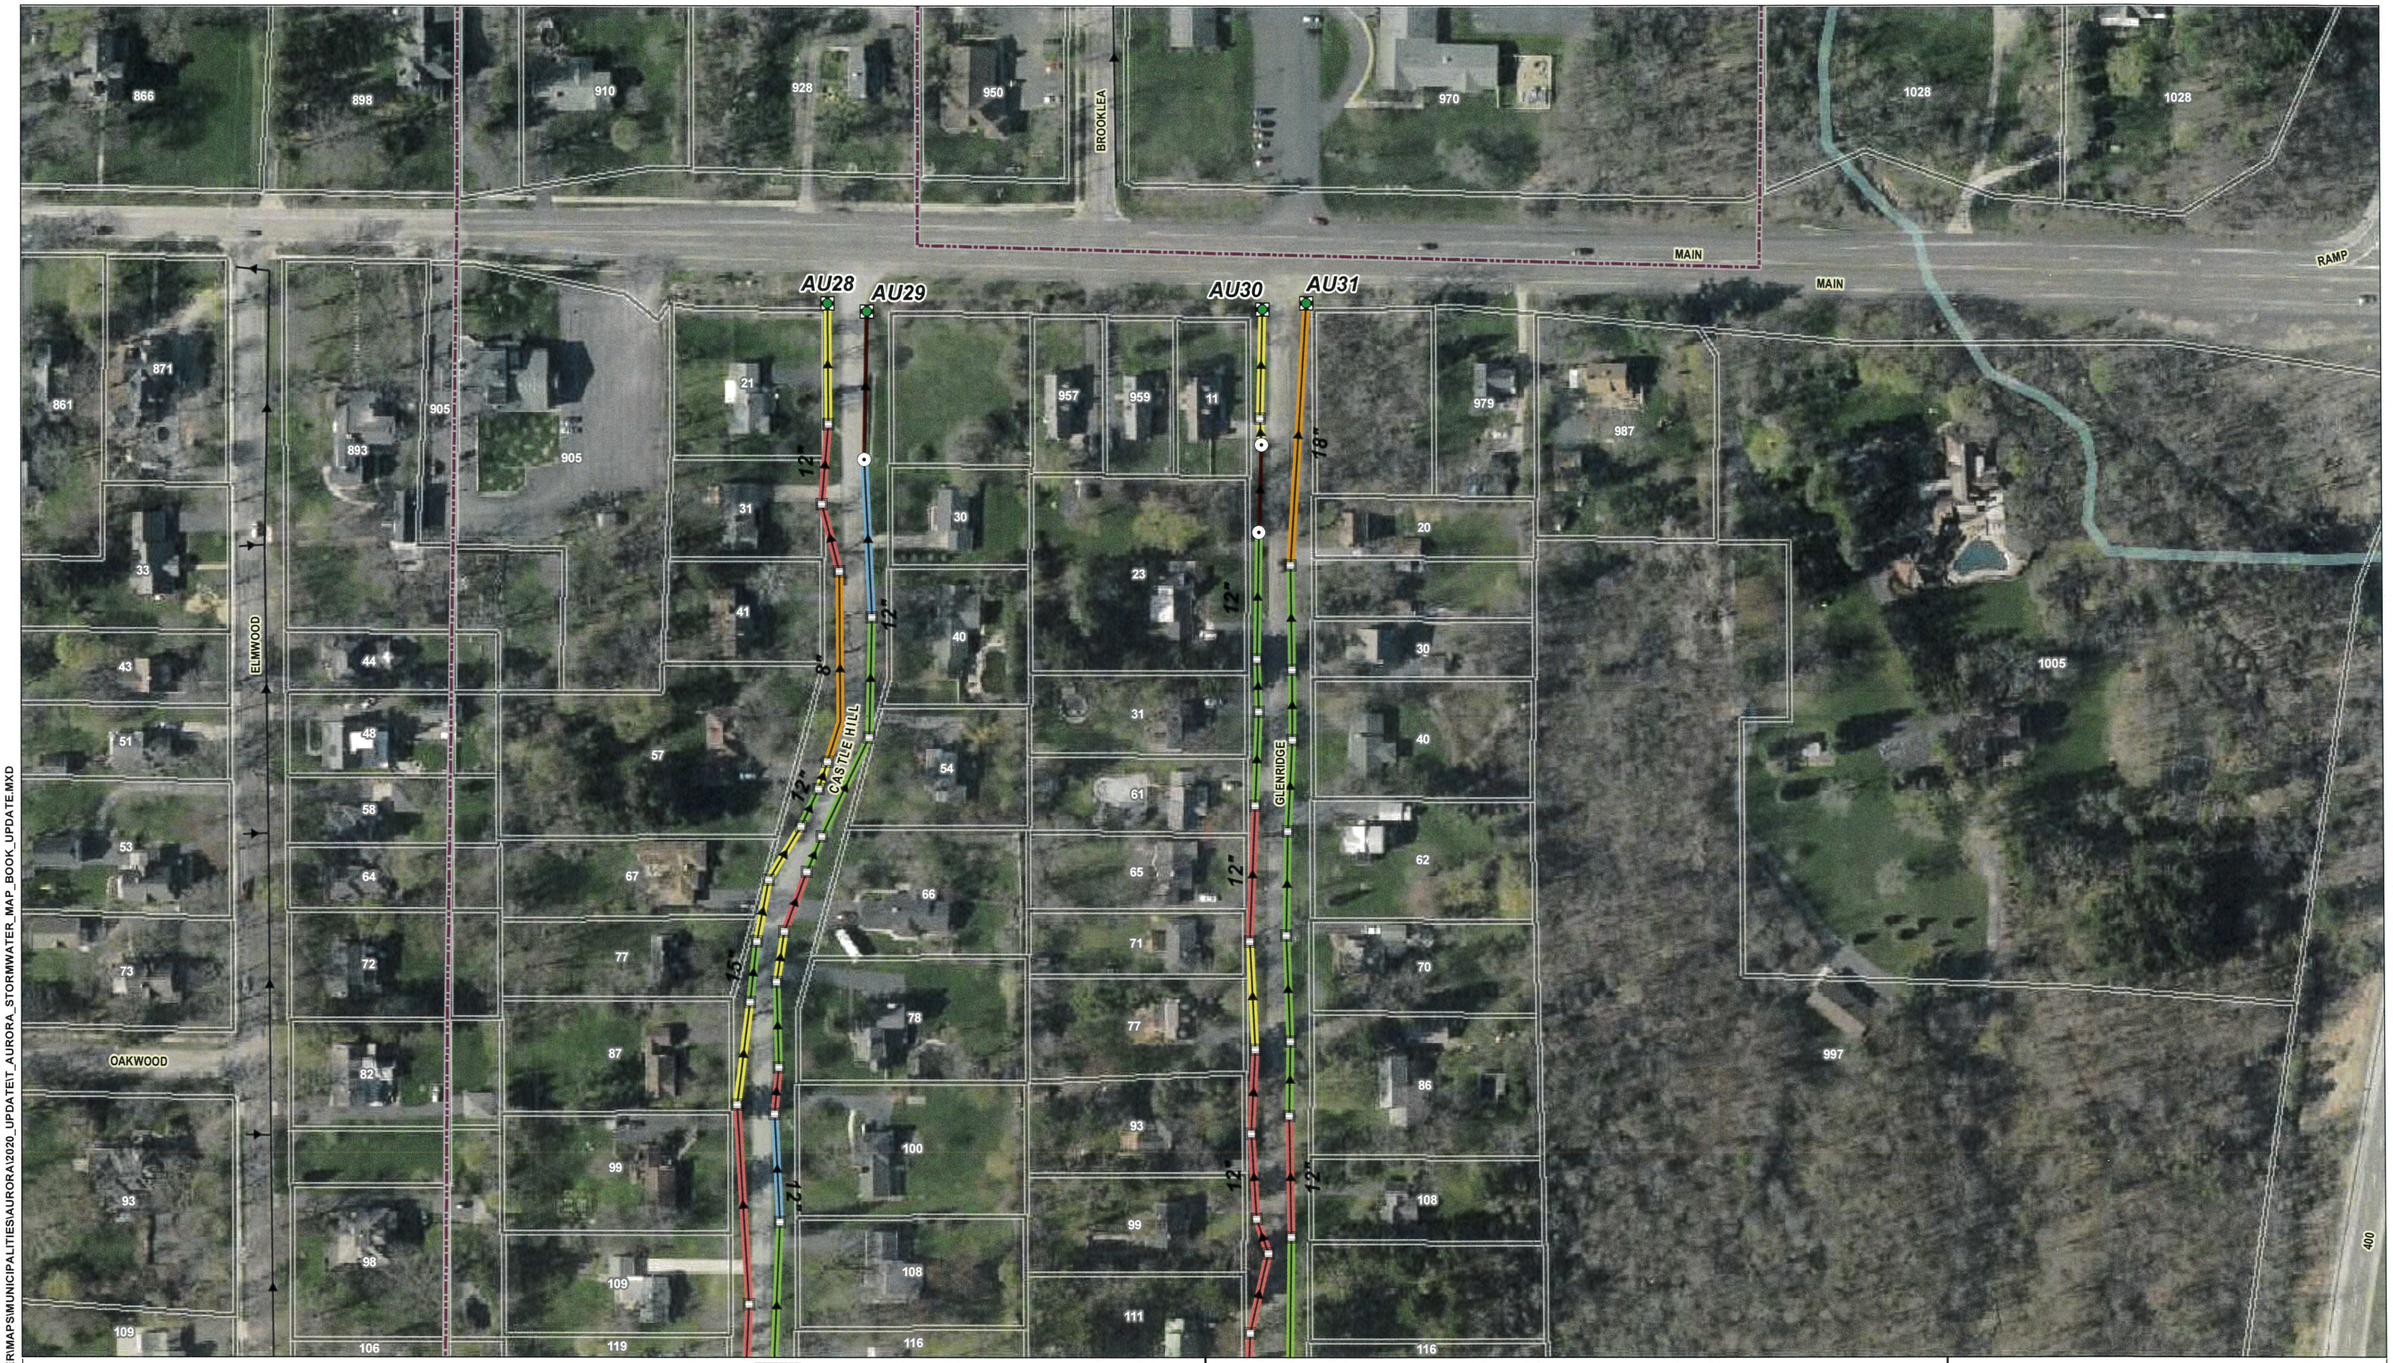

Municipal Storm Sewer System

- Pipe
- Catch Basin
- Interconnect

Flow
Ditch

Pipe Material

- CMP
- Concrete
- HDPE
- VTP
- Other/Unknown

Tax Parcel
Civil Boundary
USGS Stream Lines - WNY

200 100 0 200 400
FEET
1 INCH = 150 FEET
1:1,800


N

MAP 6 OF 26

STORMWATER CONVEYANCE SYSTEM
MS4 (2010) WITHIN THE TOWN OF AURORA, NY

FIELD COLLECTION DATE: ***2012, 2016, 2018***

X:\ECS_STORMWATER\MAPS\MUNICIPALITIES\AURORA\2020_UPDATE\T_AURORA_STORMWATER_MAP_BOOK_UPDATE.MXD

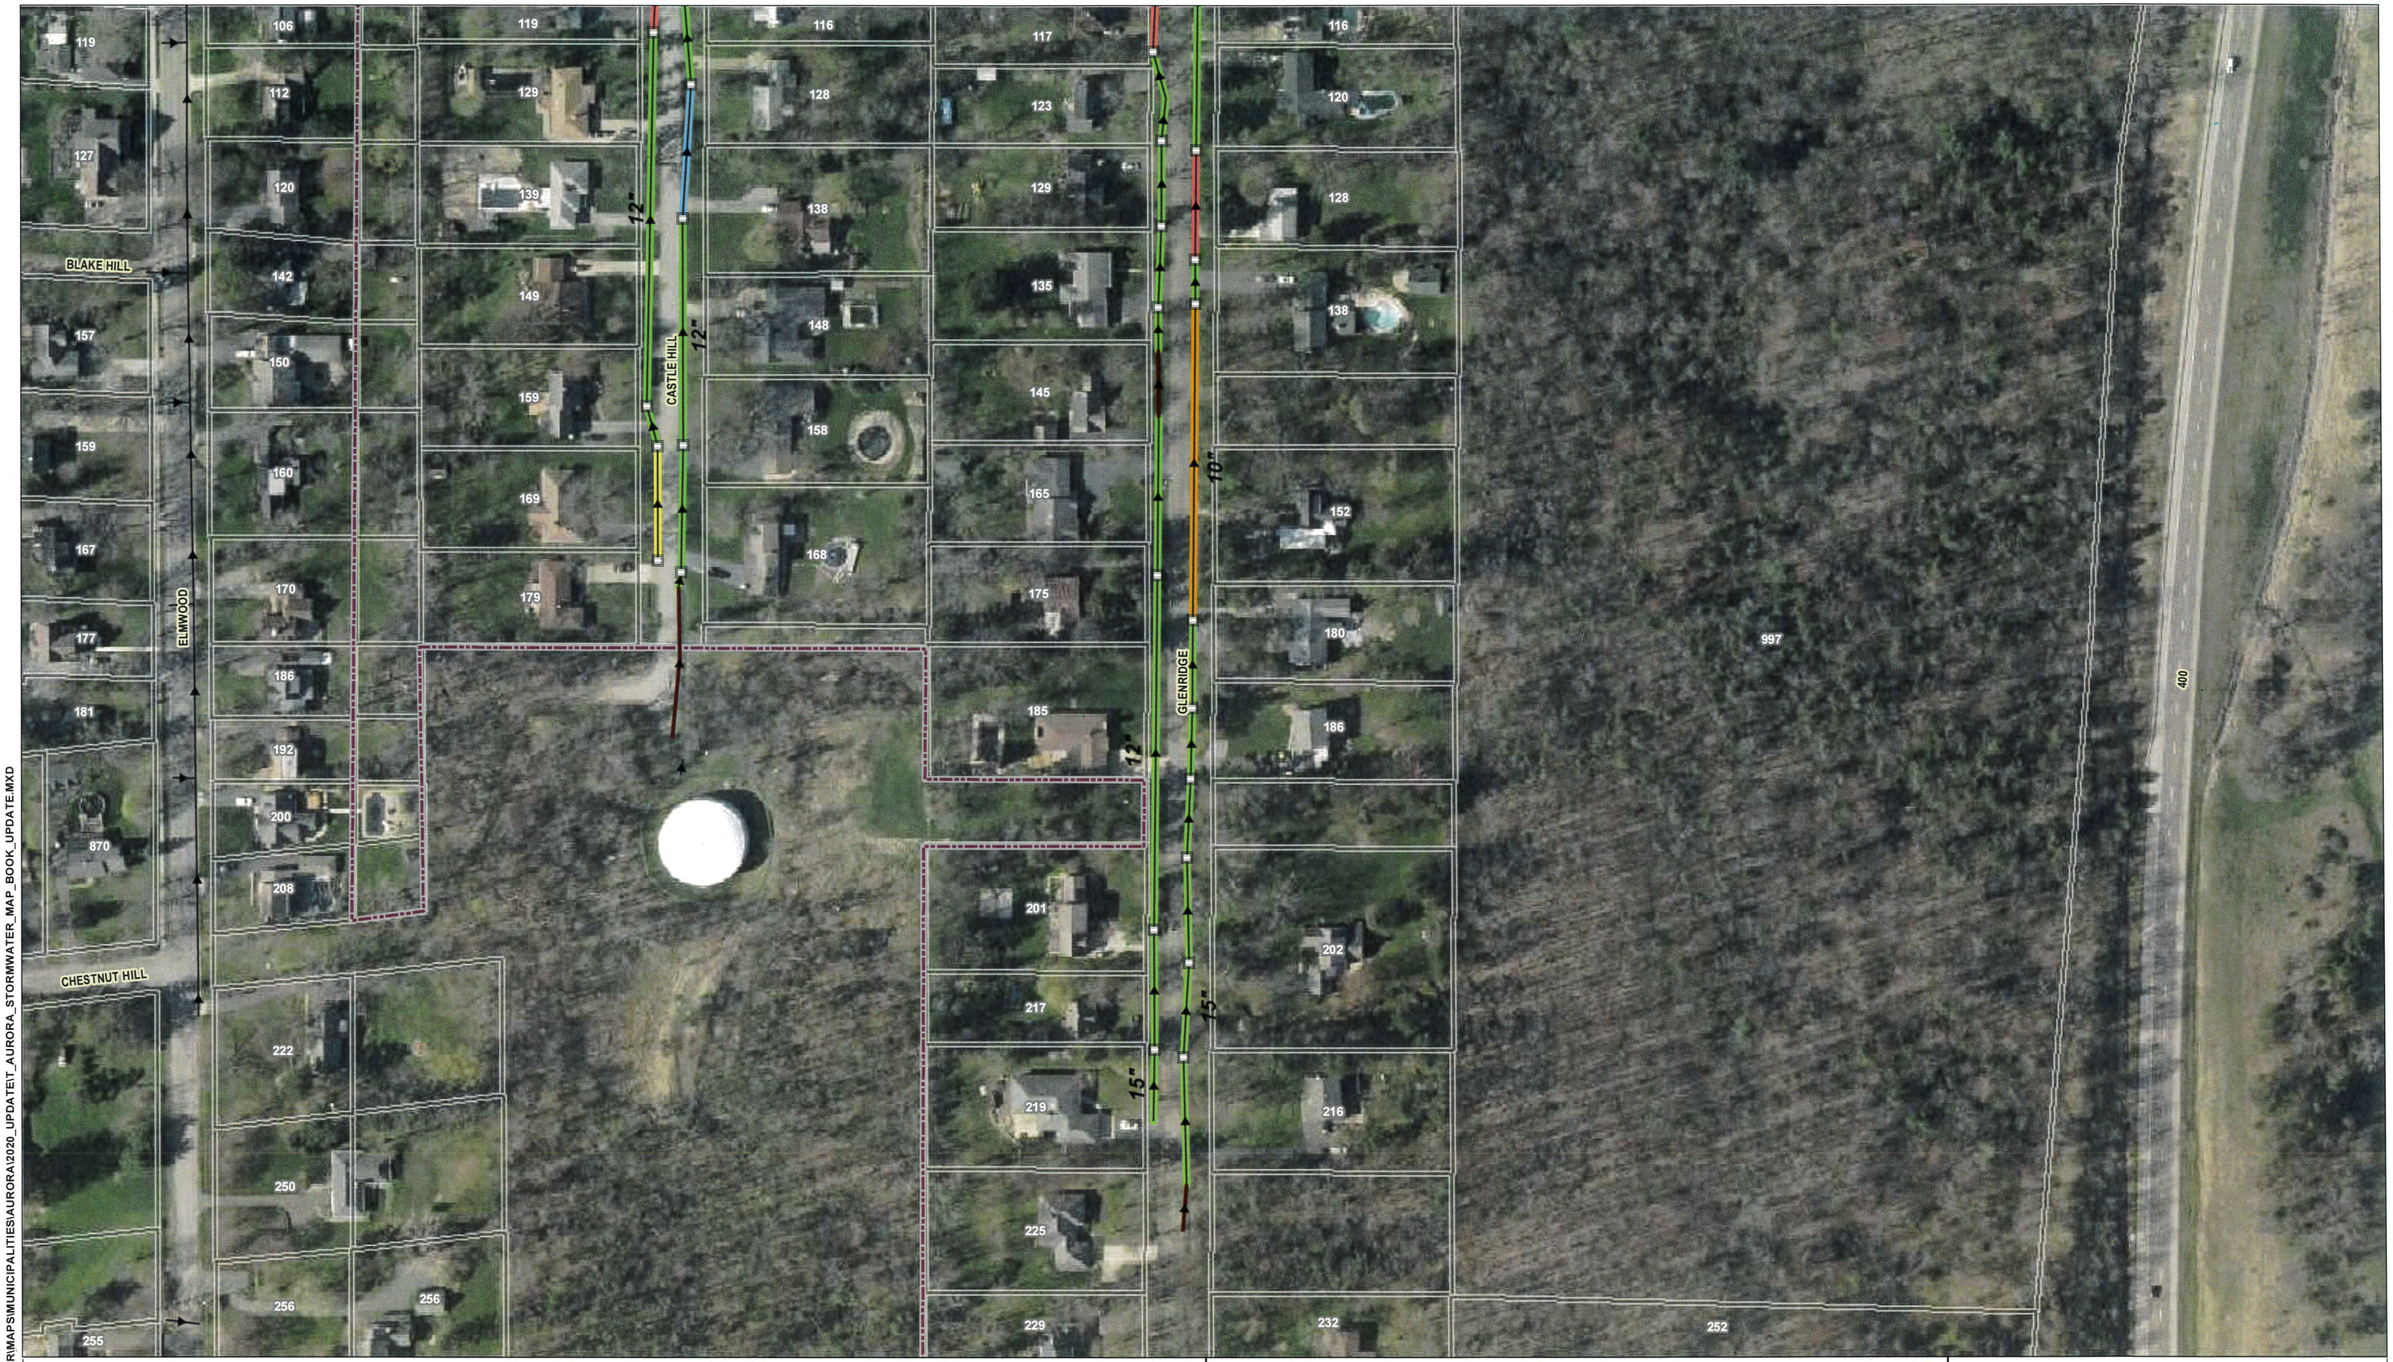

Municipal Storm Sewer System

- Catch Basin
- Flow
- Ditch

Pipe Material

- CMP
- Concrete
- HDPE
- VTP
- Other/Unknown
- Tax Parcel
- Civil Boundary

200 100 0 200 400

FEET

1 INCH = 150 FEET

1:1,800


N

MAP 7 OF 26

STORMWATER CONVEYANCE SYSTEM
MS4 (2010) WITHIN THE TOWN OF AURORA, NY

FIELD COLLECTION DATE: ***2012, 2016, 2018***

X:\ECS_STORMWATER\MAPS\MUNICIPALITIES\AURORA\2020_UPDATE\T_AURORA_STORMWATER_MAP_BOOK_UPDATE.MXD

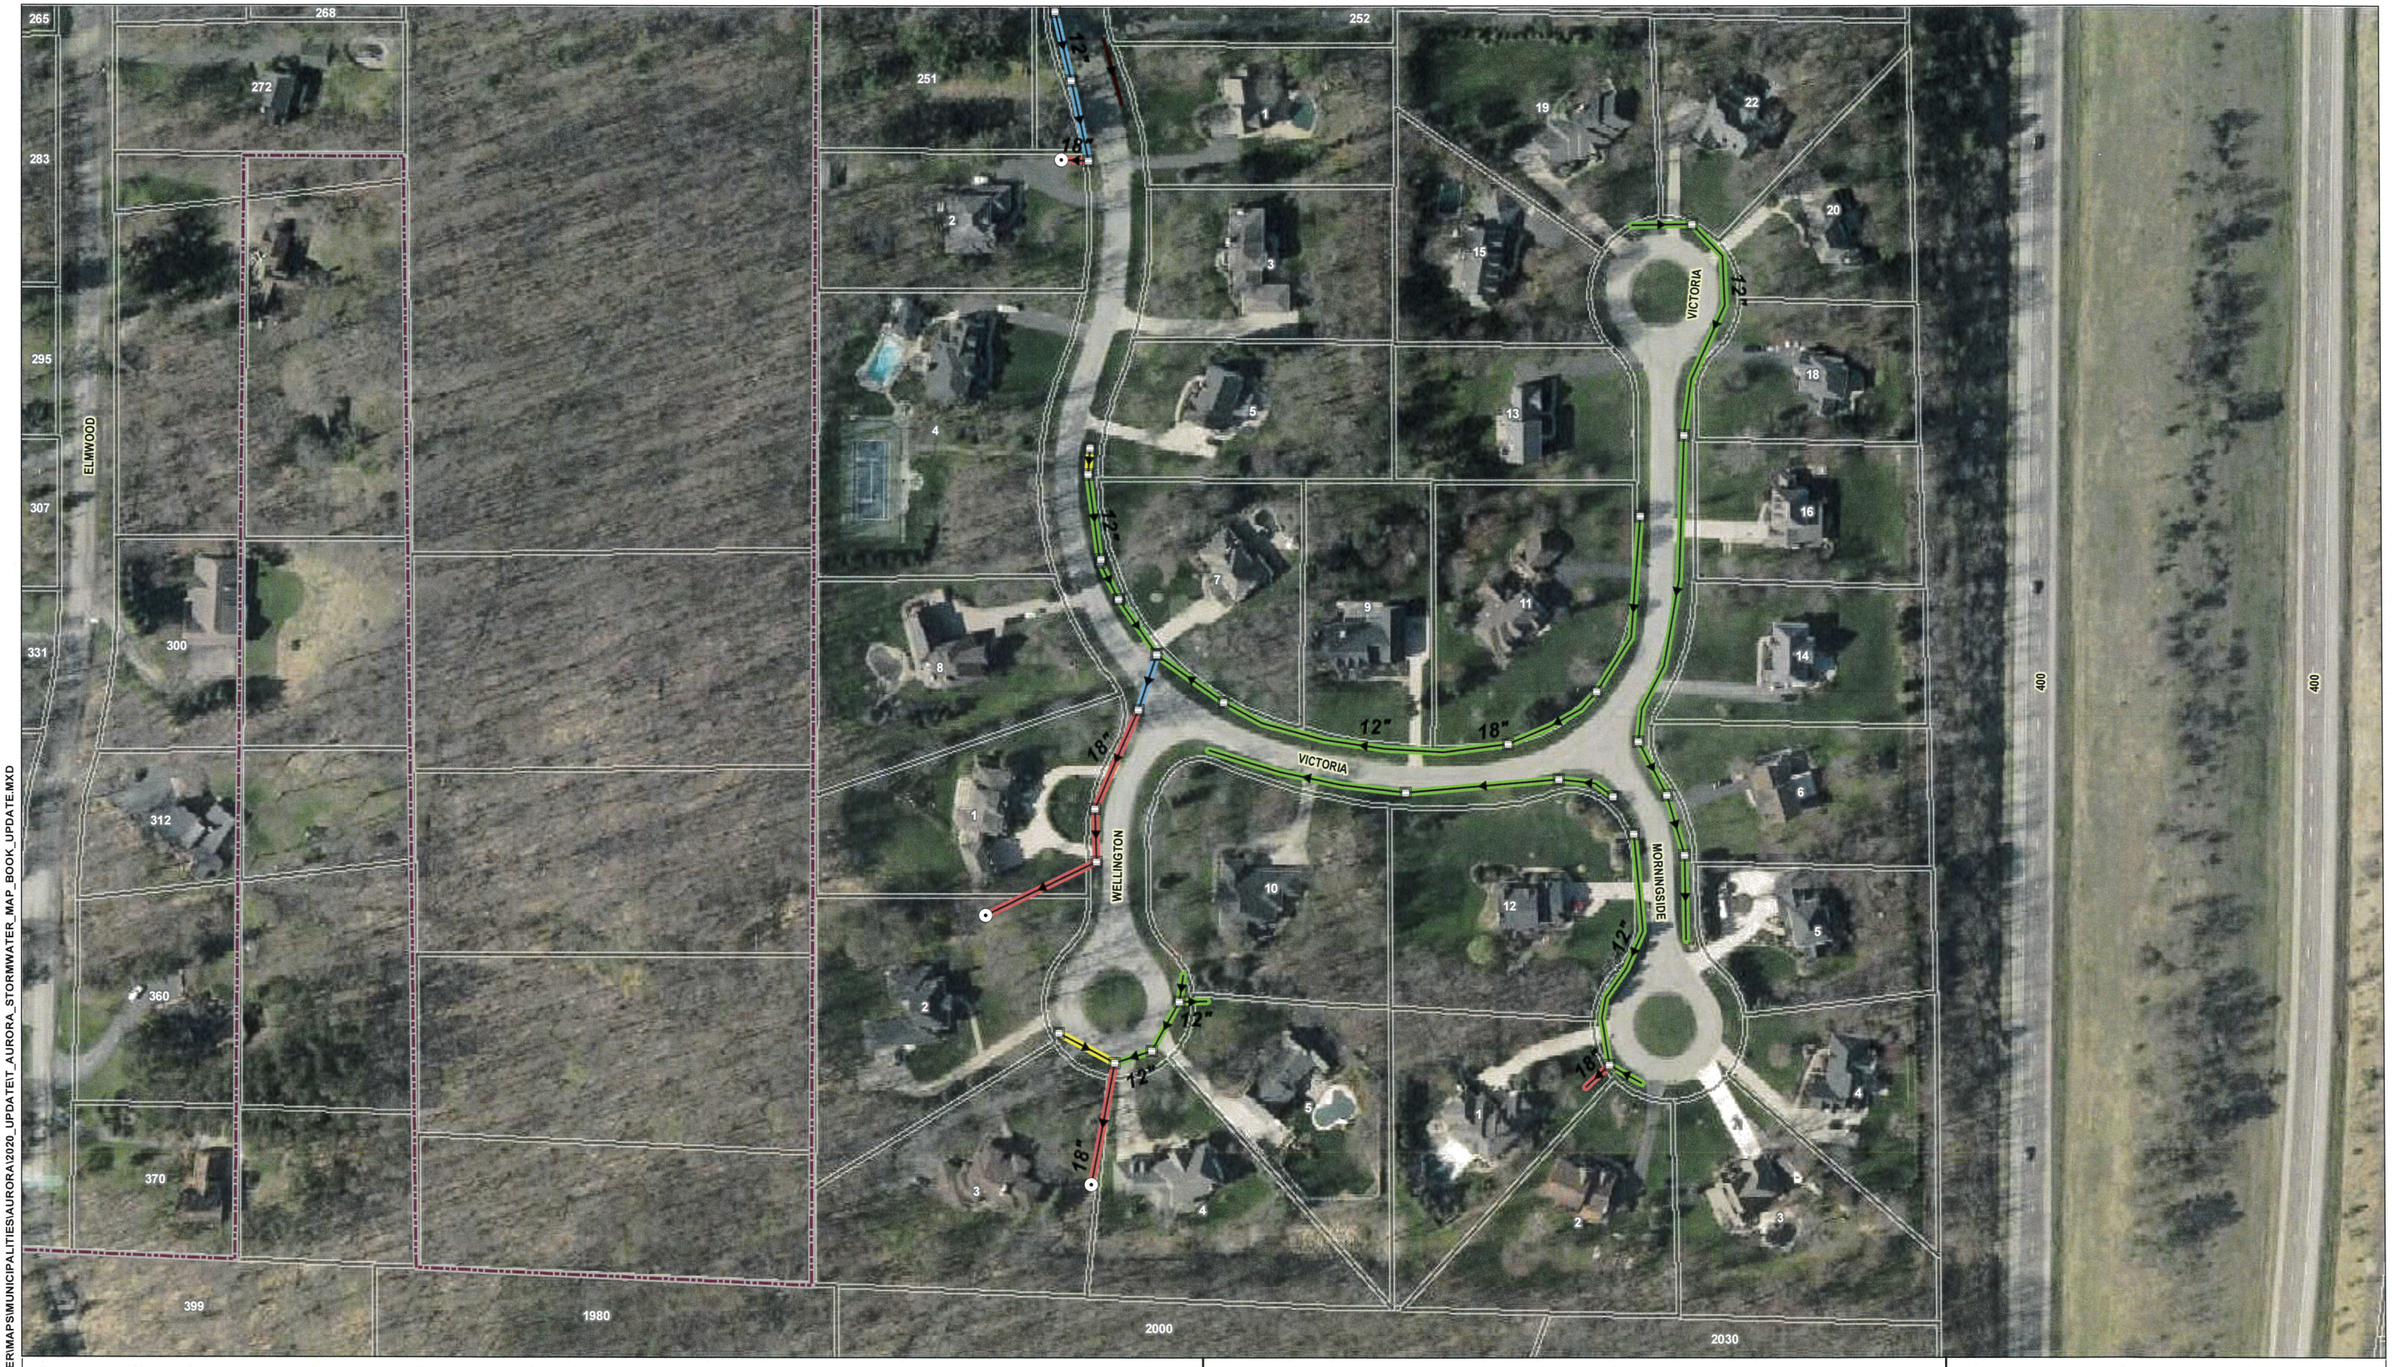

Municipal Storm Sewer System

- Pipe
- Catch Basin
- Flow
- Ditch

Pipe Material

- CMP
- Concrete
- HDPE
- Other/Unknown
- Tax Parcel
- Civil Boundary

USGS Stream Lines - WNY

200 100 0 200 400

FEET

1 INCH = 150 FEET

1:1,800


N

MAP 8 OF 26

STORMWATER CONVEYANCE SYSTEM
MS4 (2010) WITHIN THE TOWN OF AURORA, NY

FIELD COLLECTION DATE: ***2012, 2016, 2018***

X:\ECS_STORMWATER\MAPS\MUNICIPALITIES\AURORA\2020_UPDATE\T_AURORA_STORMWATER_MAP_BOOK_UPDATE.MXD

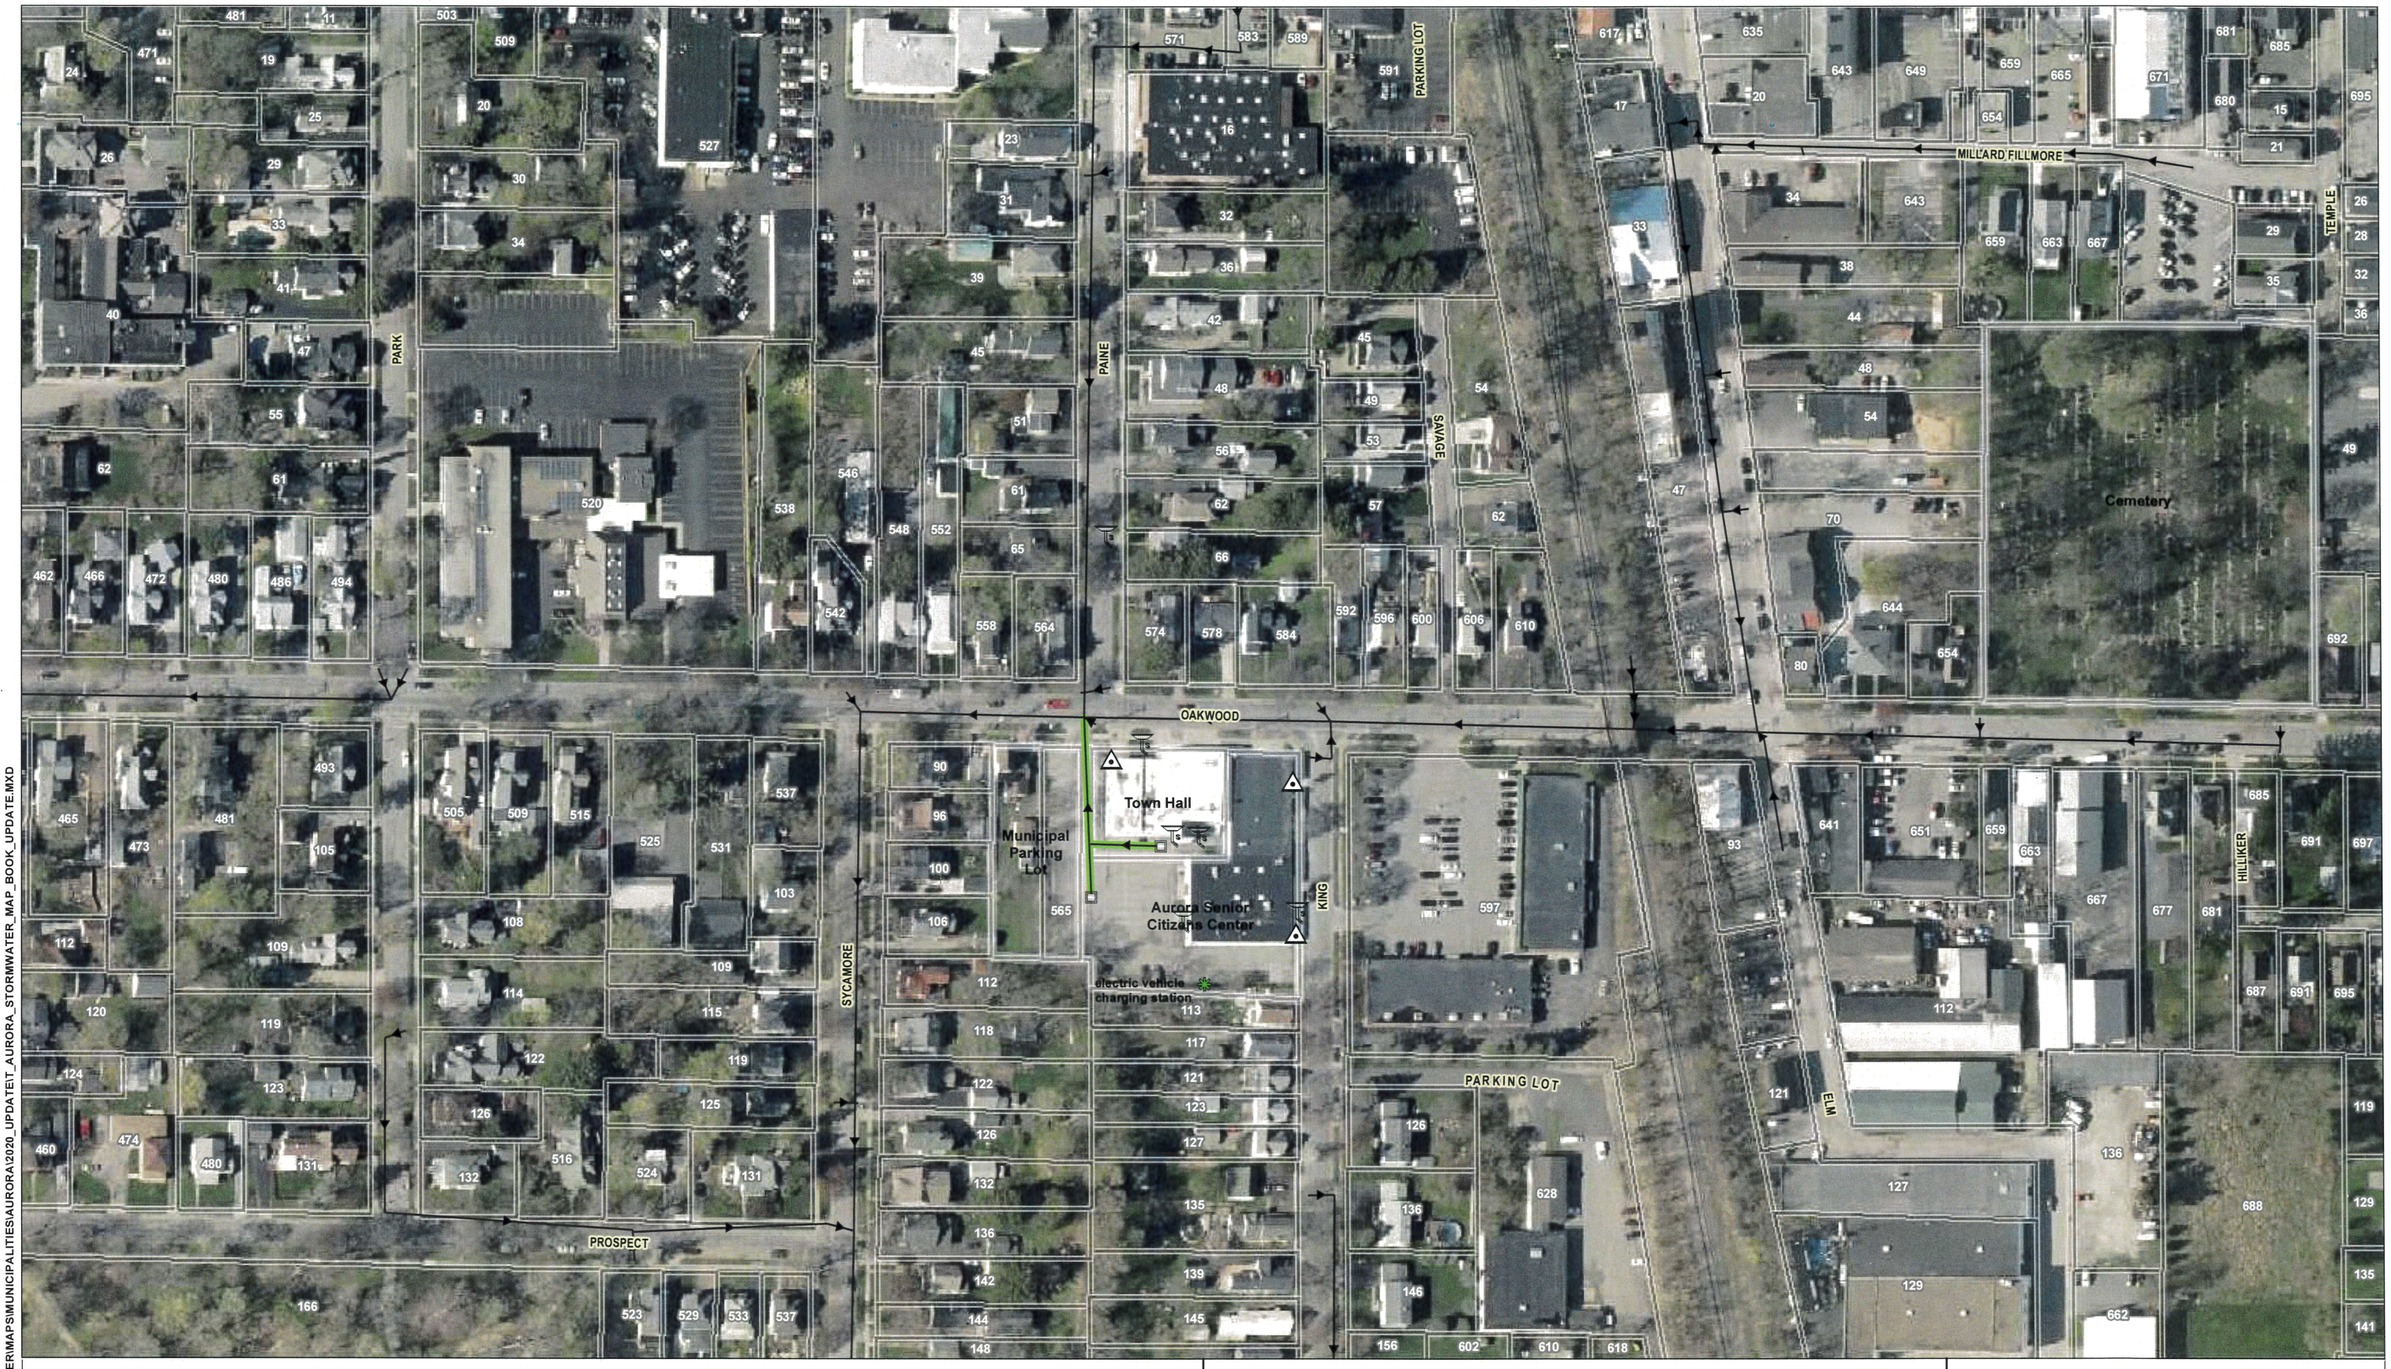

Municipal Storm Sewer System

- Downspout
- Catch Basin
- Drainage Inlet
- Other
- Flow

Pipe Material

- HDPE
- Tax Parcel

Civil Boundary

200 100 0 200 400

FEET

1 INCH = 150 FEET

1:1,800


N

MAP 9 OF 26

STORMWATER CONVEYANCE SYSTEM
MS4 (2010) WITHIN THE TOWN OF AURORA, NY

FIELD COLLECTION DATE: ***2012, 2016, 2018***

X:\ECS_STORMWATER\MAPS\MUNICIPALITIES\AURORA\2020_UPDATE\T_AURORA_STORMWATER_MAP_BOOK_UPDATE.MXD

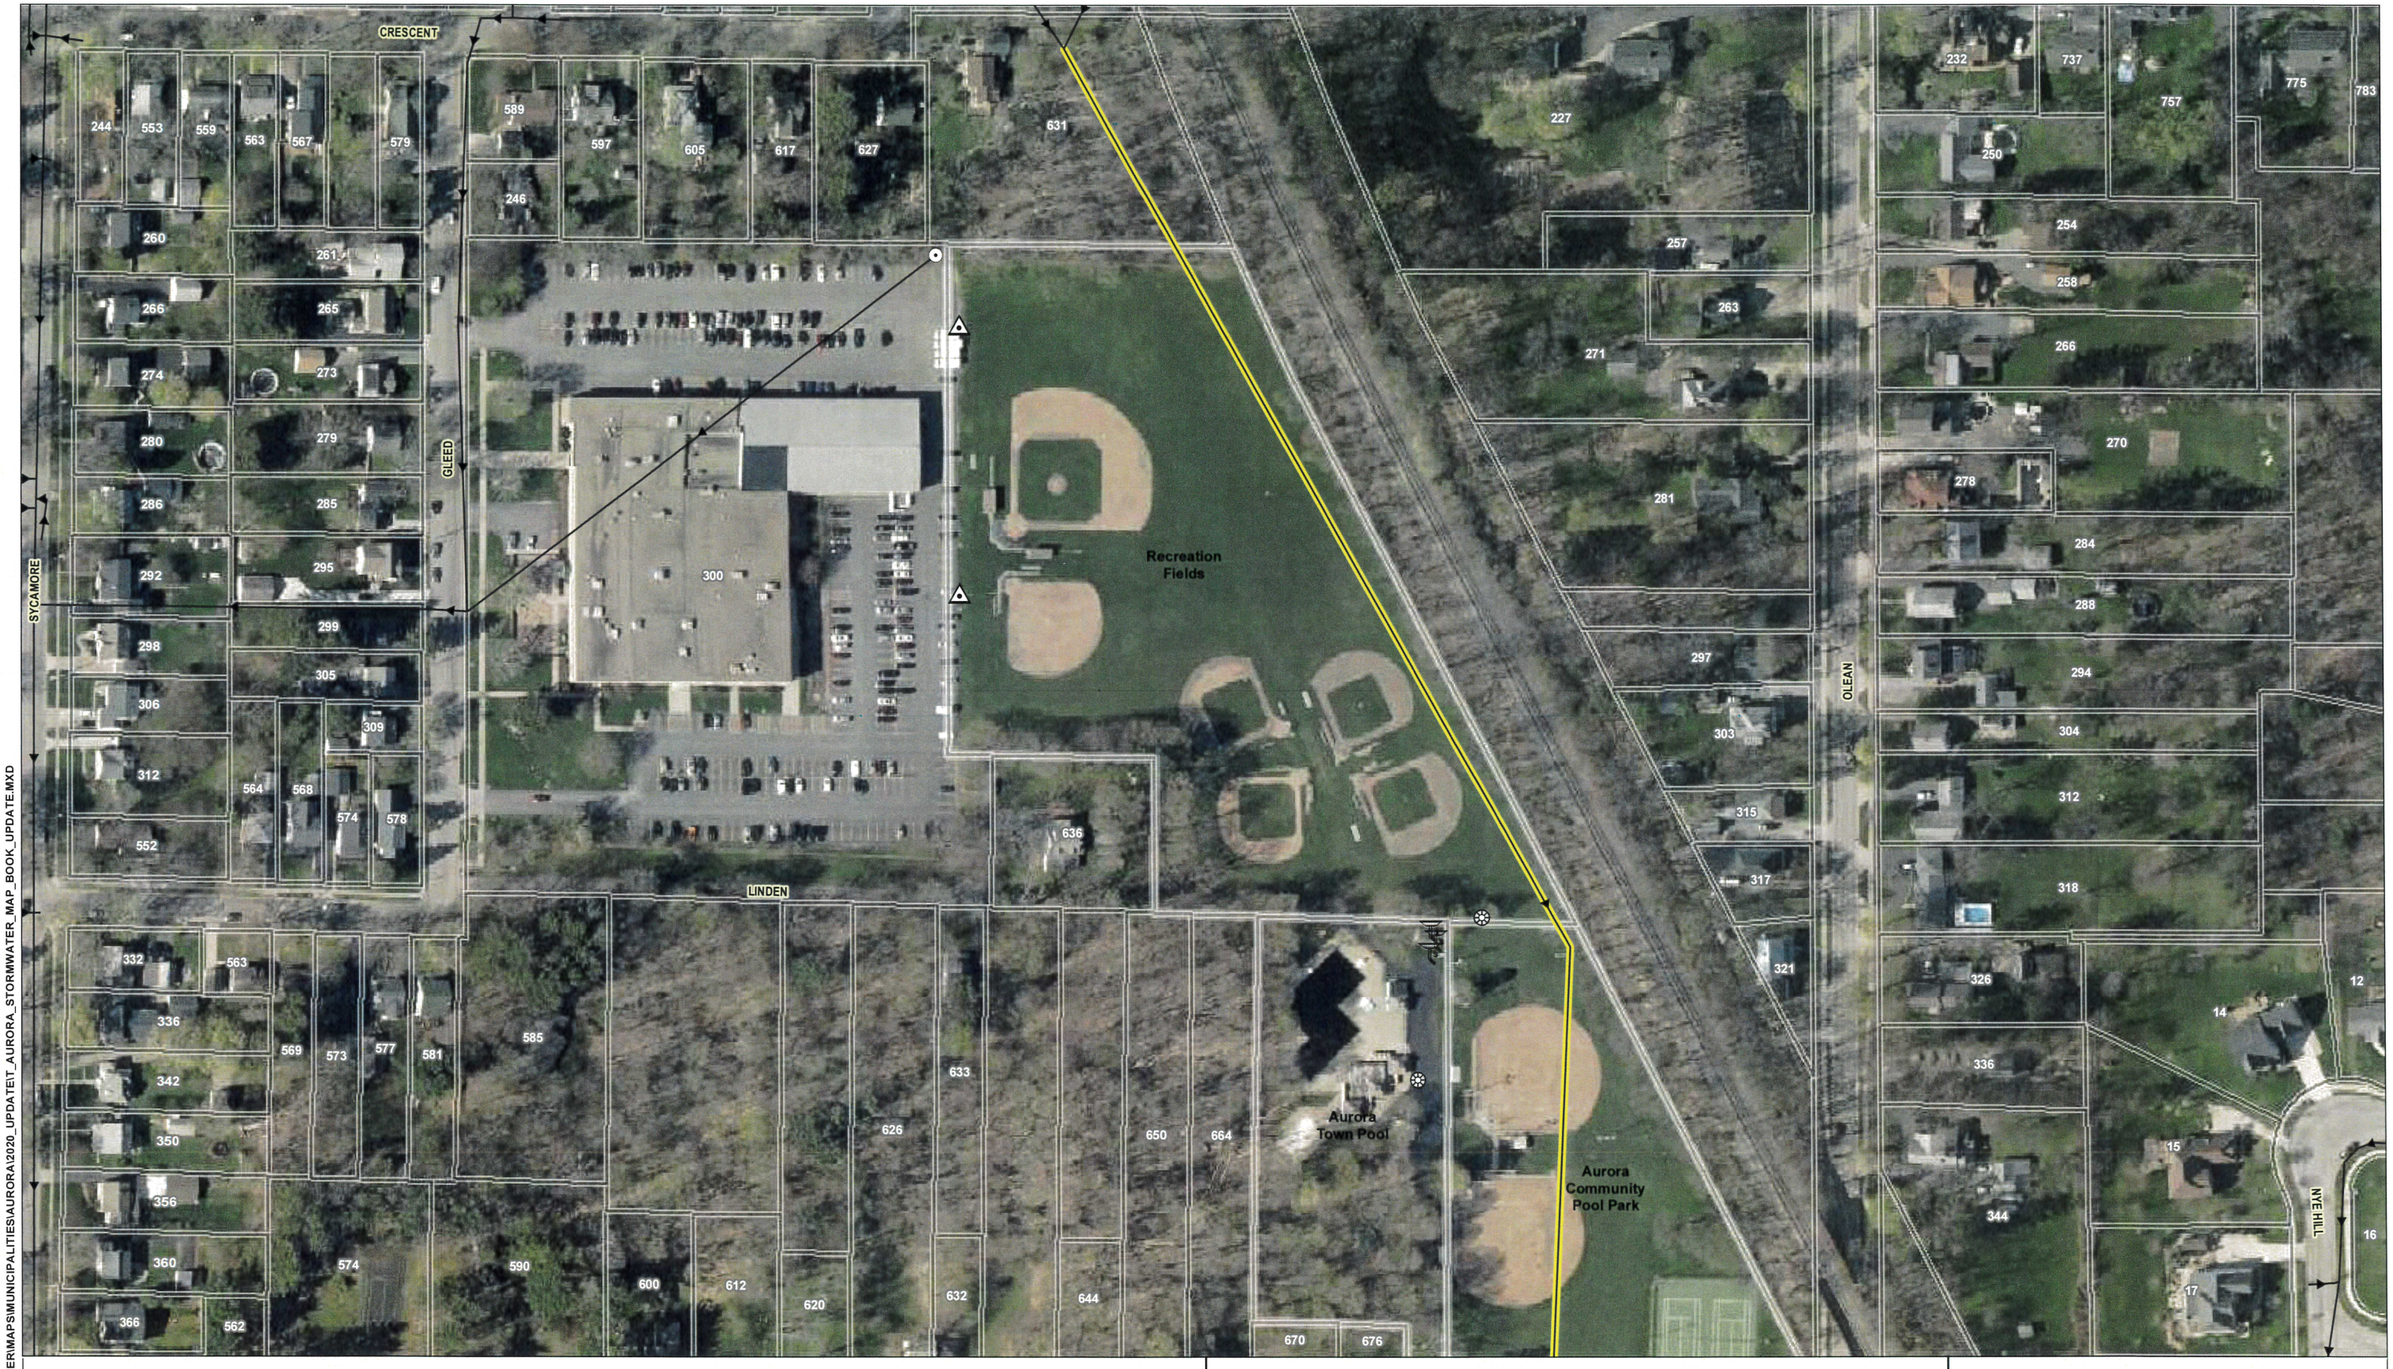

X:\ECS_STORMWATER\MAPS\MUNICIPALITIES\AURORA\2020_UPDATE\T_AURORA_STORMWATER_MAP_BOOK_UPDATE.MXD

Municipal Storm Sewer System

- Downspout
- Pipe
- Manhole
- Drainage Inlet
- Flow

Pipe Material

- Other/Unknown
- Tax Parcel
- Civil Boundary

200 100 0 200 400

FEET

1 INCH = 150 FEET


1:1,800

N

MAP 10 OF 26

STORMWATER CONVEYANCE SYSTEM MS4 (2010) WITHIN THE TOWN OF AURORA, NY

FIELD COLLECTION DATE: ***2012, 2016, 2018***

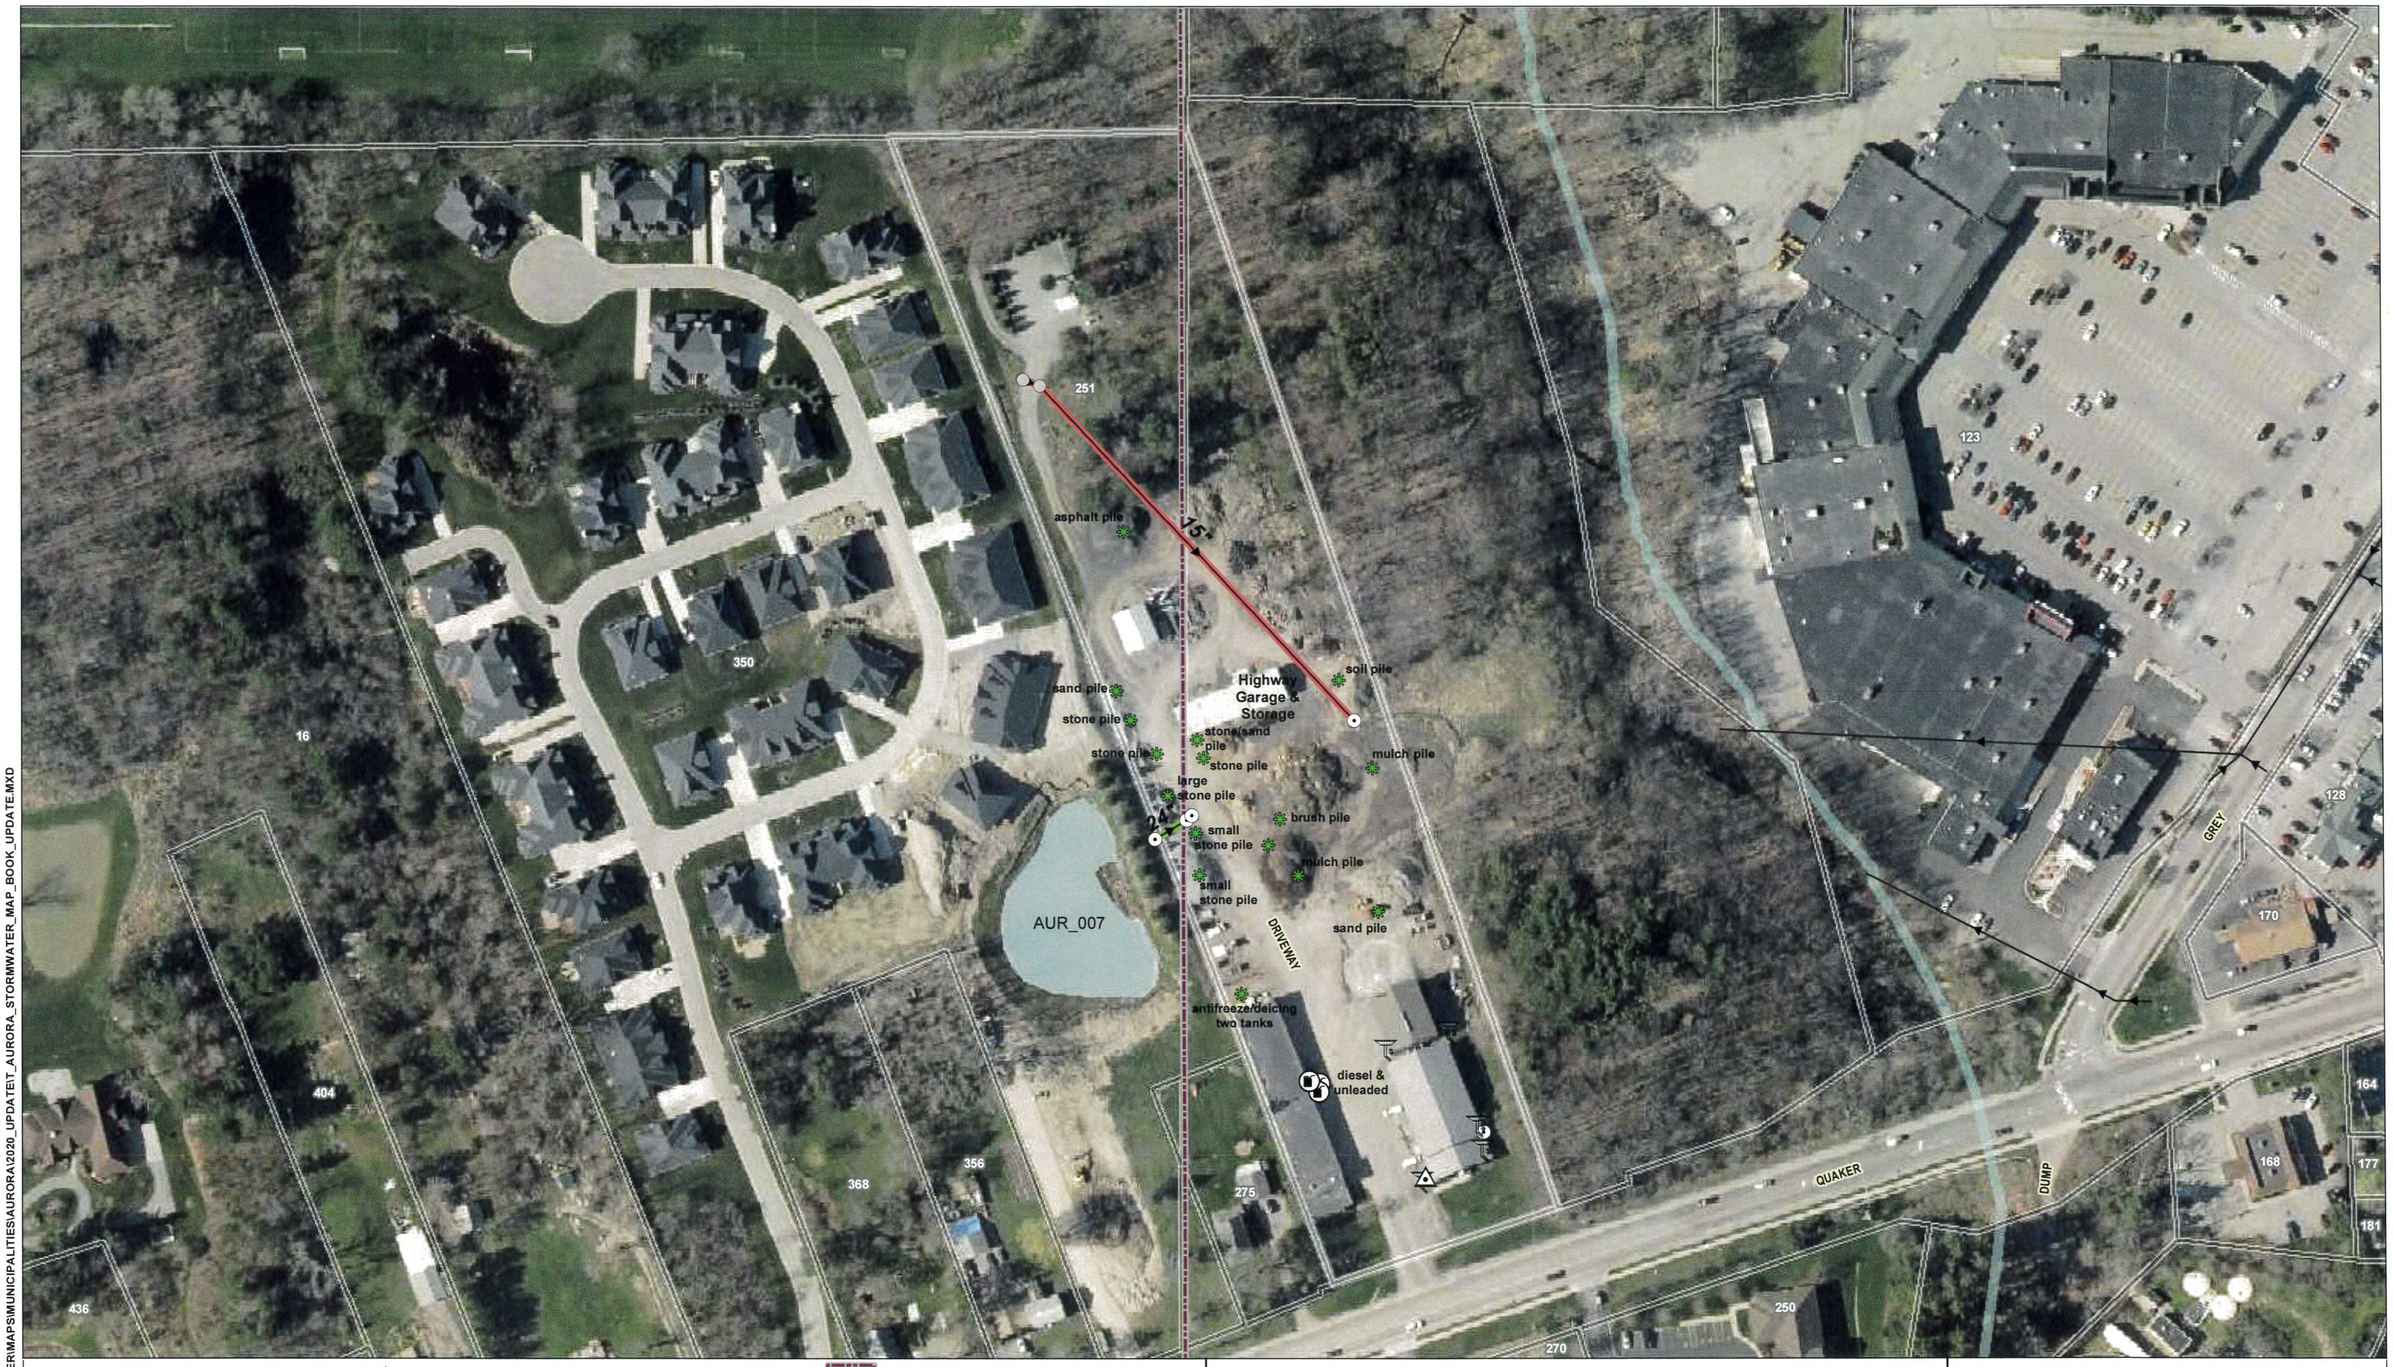

X:\ECS_STORMWATER\MAPS\MUNICIPALITIES\AURORA\2020_UPDATE\T_AURORA_STORMWATER_MAP_BOOK_UPDATE.MXD

Municipal Storm Sewer System
- Downspout
- Culvert
- Pipe
- Drainage Inlet
- Other
- Fuel Tank/Fuel Pump
- Flow

Pipe Material
- CMP
- HDPE
- Tax Parcel
- Civil Boundary
- Stormwater Pond
- USGS Stream Lines - WNY


200 100 0 200 400
FEET
1 INCH = 150 FEET
1:1,800

N

MAP 11 OF 26

STORMWATER CONVEYANCE SYSTEM MS4 (2010) WITHIN THE TOWN OF AURORA, NY

FIELD COLLECTION DATE: ***2012, 2016, 2018***

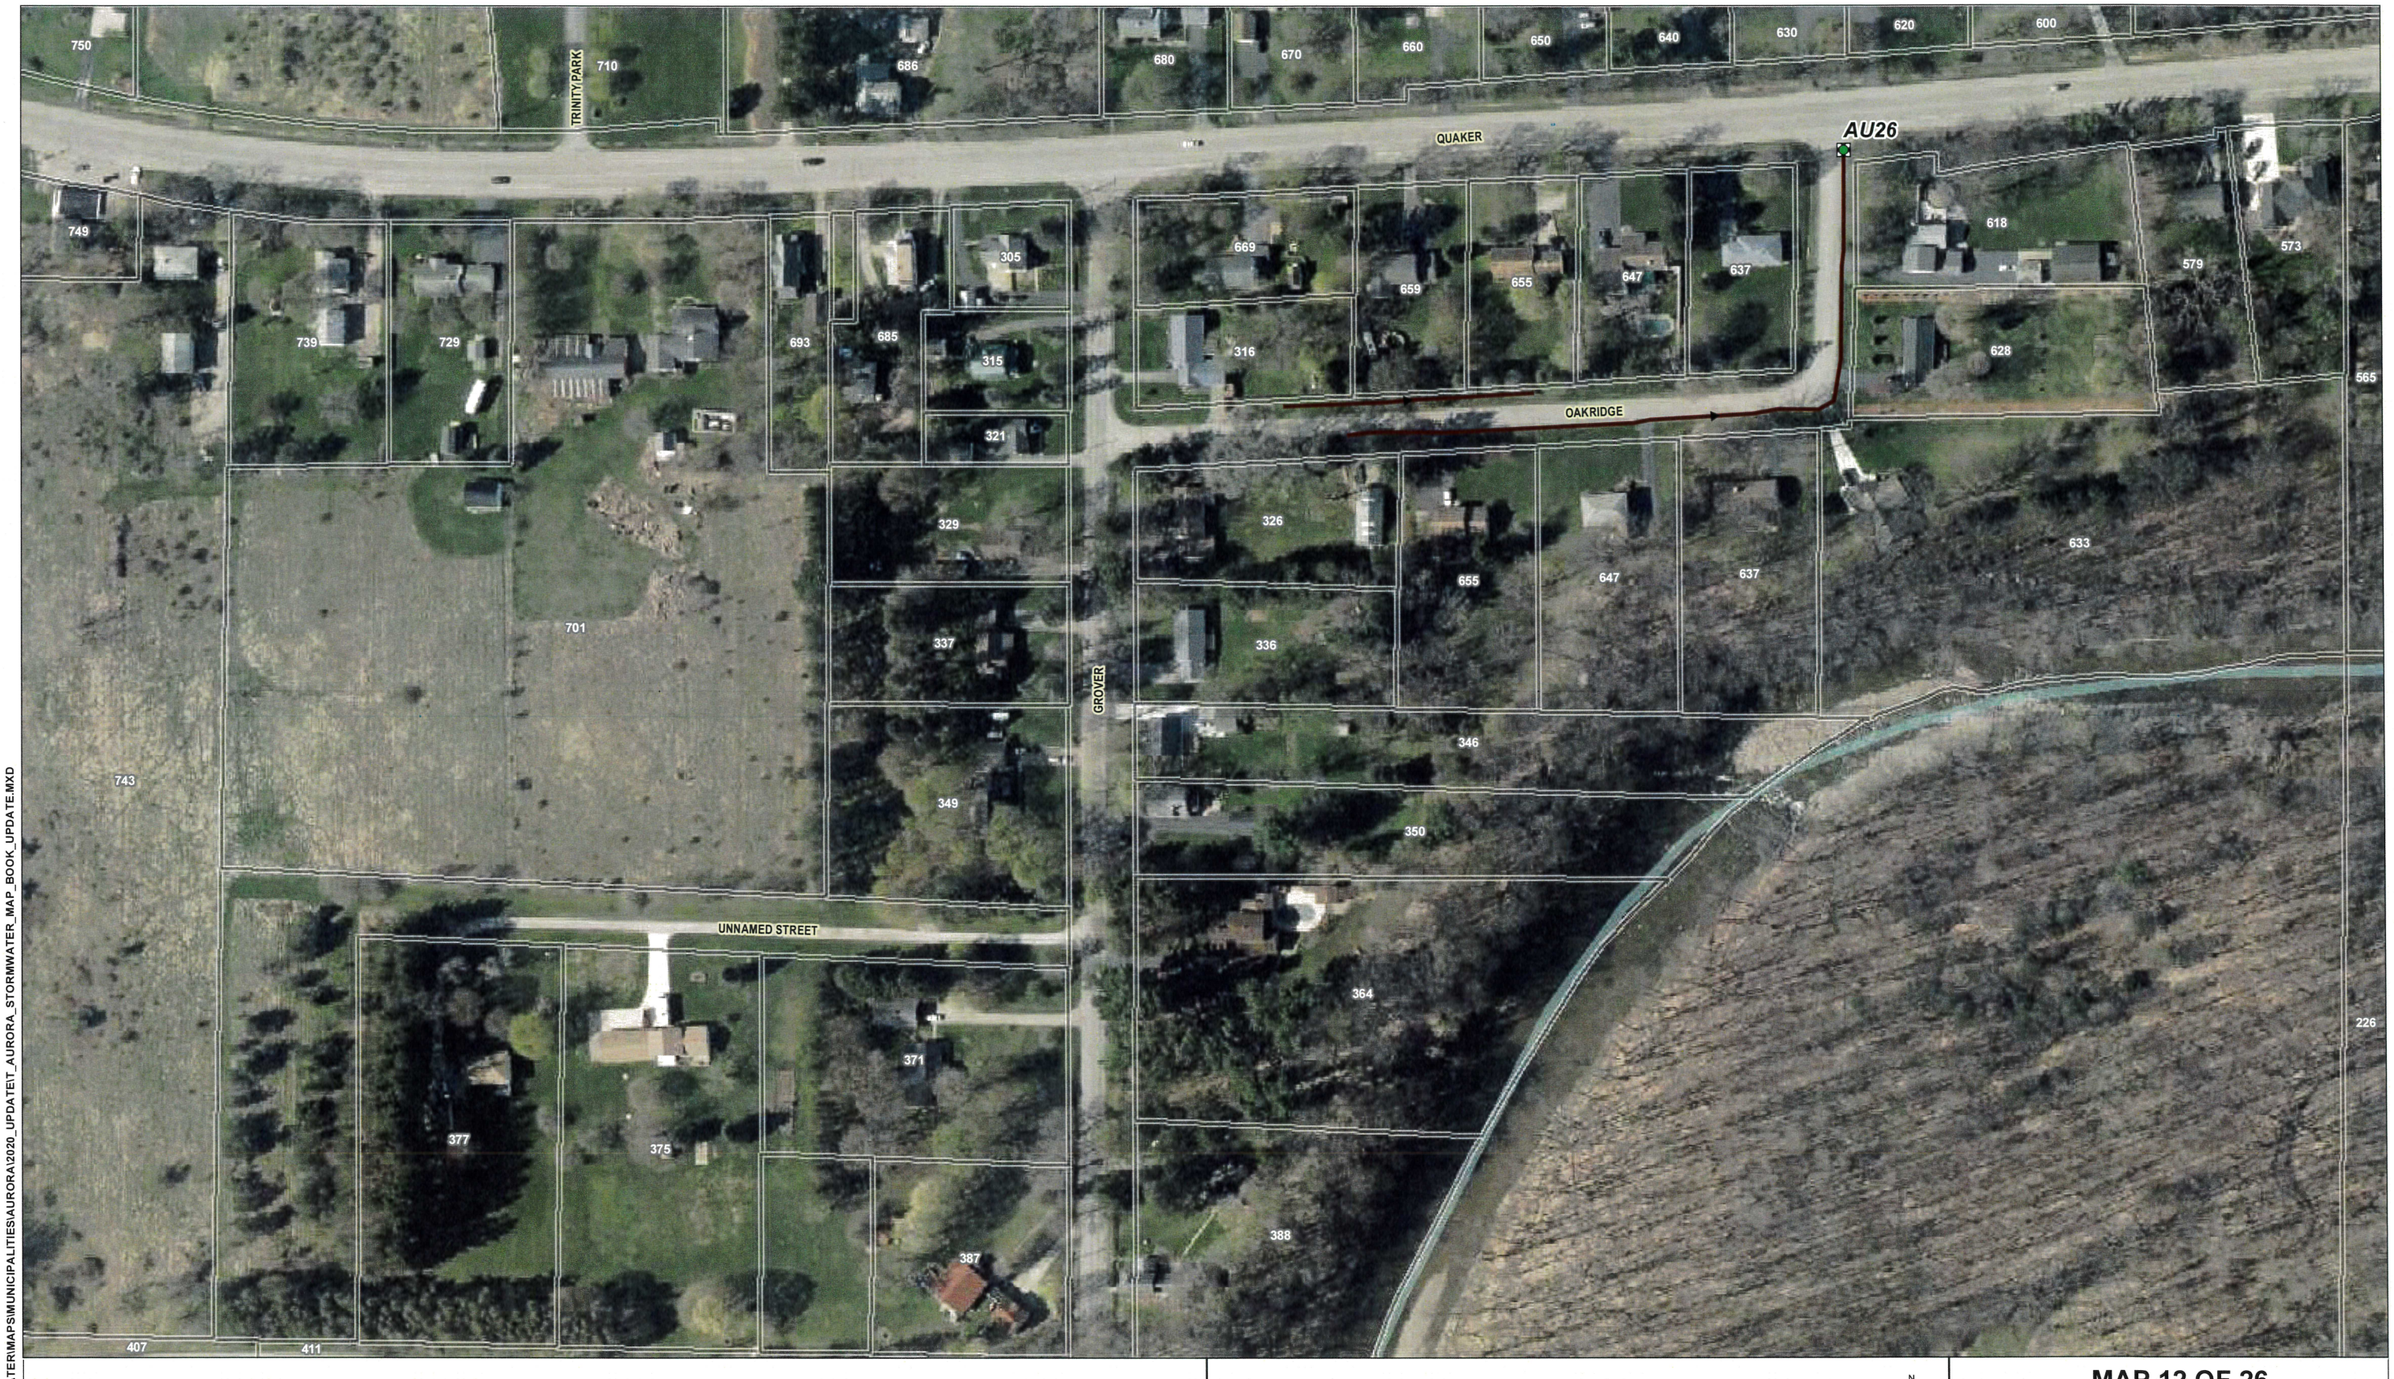

X:\ECS_STORMWATER\MAPS\MUNICIPALITIES\AURORA\2020_UPDATE\T_AURORA_STORMWATER_MAP_BOOK_UPDATE.MXD

Municipal Storm Sewer System

- Pipe
- Interconnect
- Ditch
- Tax Parcel
- Civil Boundary

USGS Stream Lines - WNY

200 100 0 200 400

FEET

1 INCH = 150 FEET

1:1,800

N

MAP 12 OF 26

STORMWATER CONVEYANCE SYSTEM
MS4 (2010) WITHIN THE TOWN OF AURORA, NY

FIELD COLLECTION DATE: ***2012, 2016, 2018***



X:\ECS_STORMWATER\MAPS\MUNICIPALITIES\AURORA\2020_UPDATE\T_AURORA_STORMWATER_MAP_BOOK_UPDATE.MXD

Municipal Storm Sewer System

- Pipe
- Other
- Outfall
- Ditch
- Tax Parcel
- Civil Boundary
- USGS Stream Lines - WNY

200 100 0 200 400

FEET

1 INCH = 150 FEET


1:1,800

N

MAP 13 OF 26

STORMWATER CONVEYANCE SYSTEM MS4 (2010) WITHIN THE TOWN OF AURORA, NY

FIELD COLLECTION DATE: ***2012, 2016, 2018***

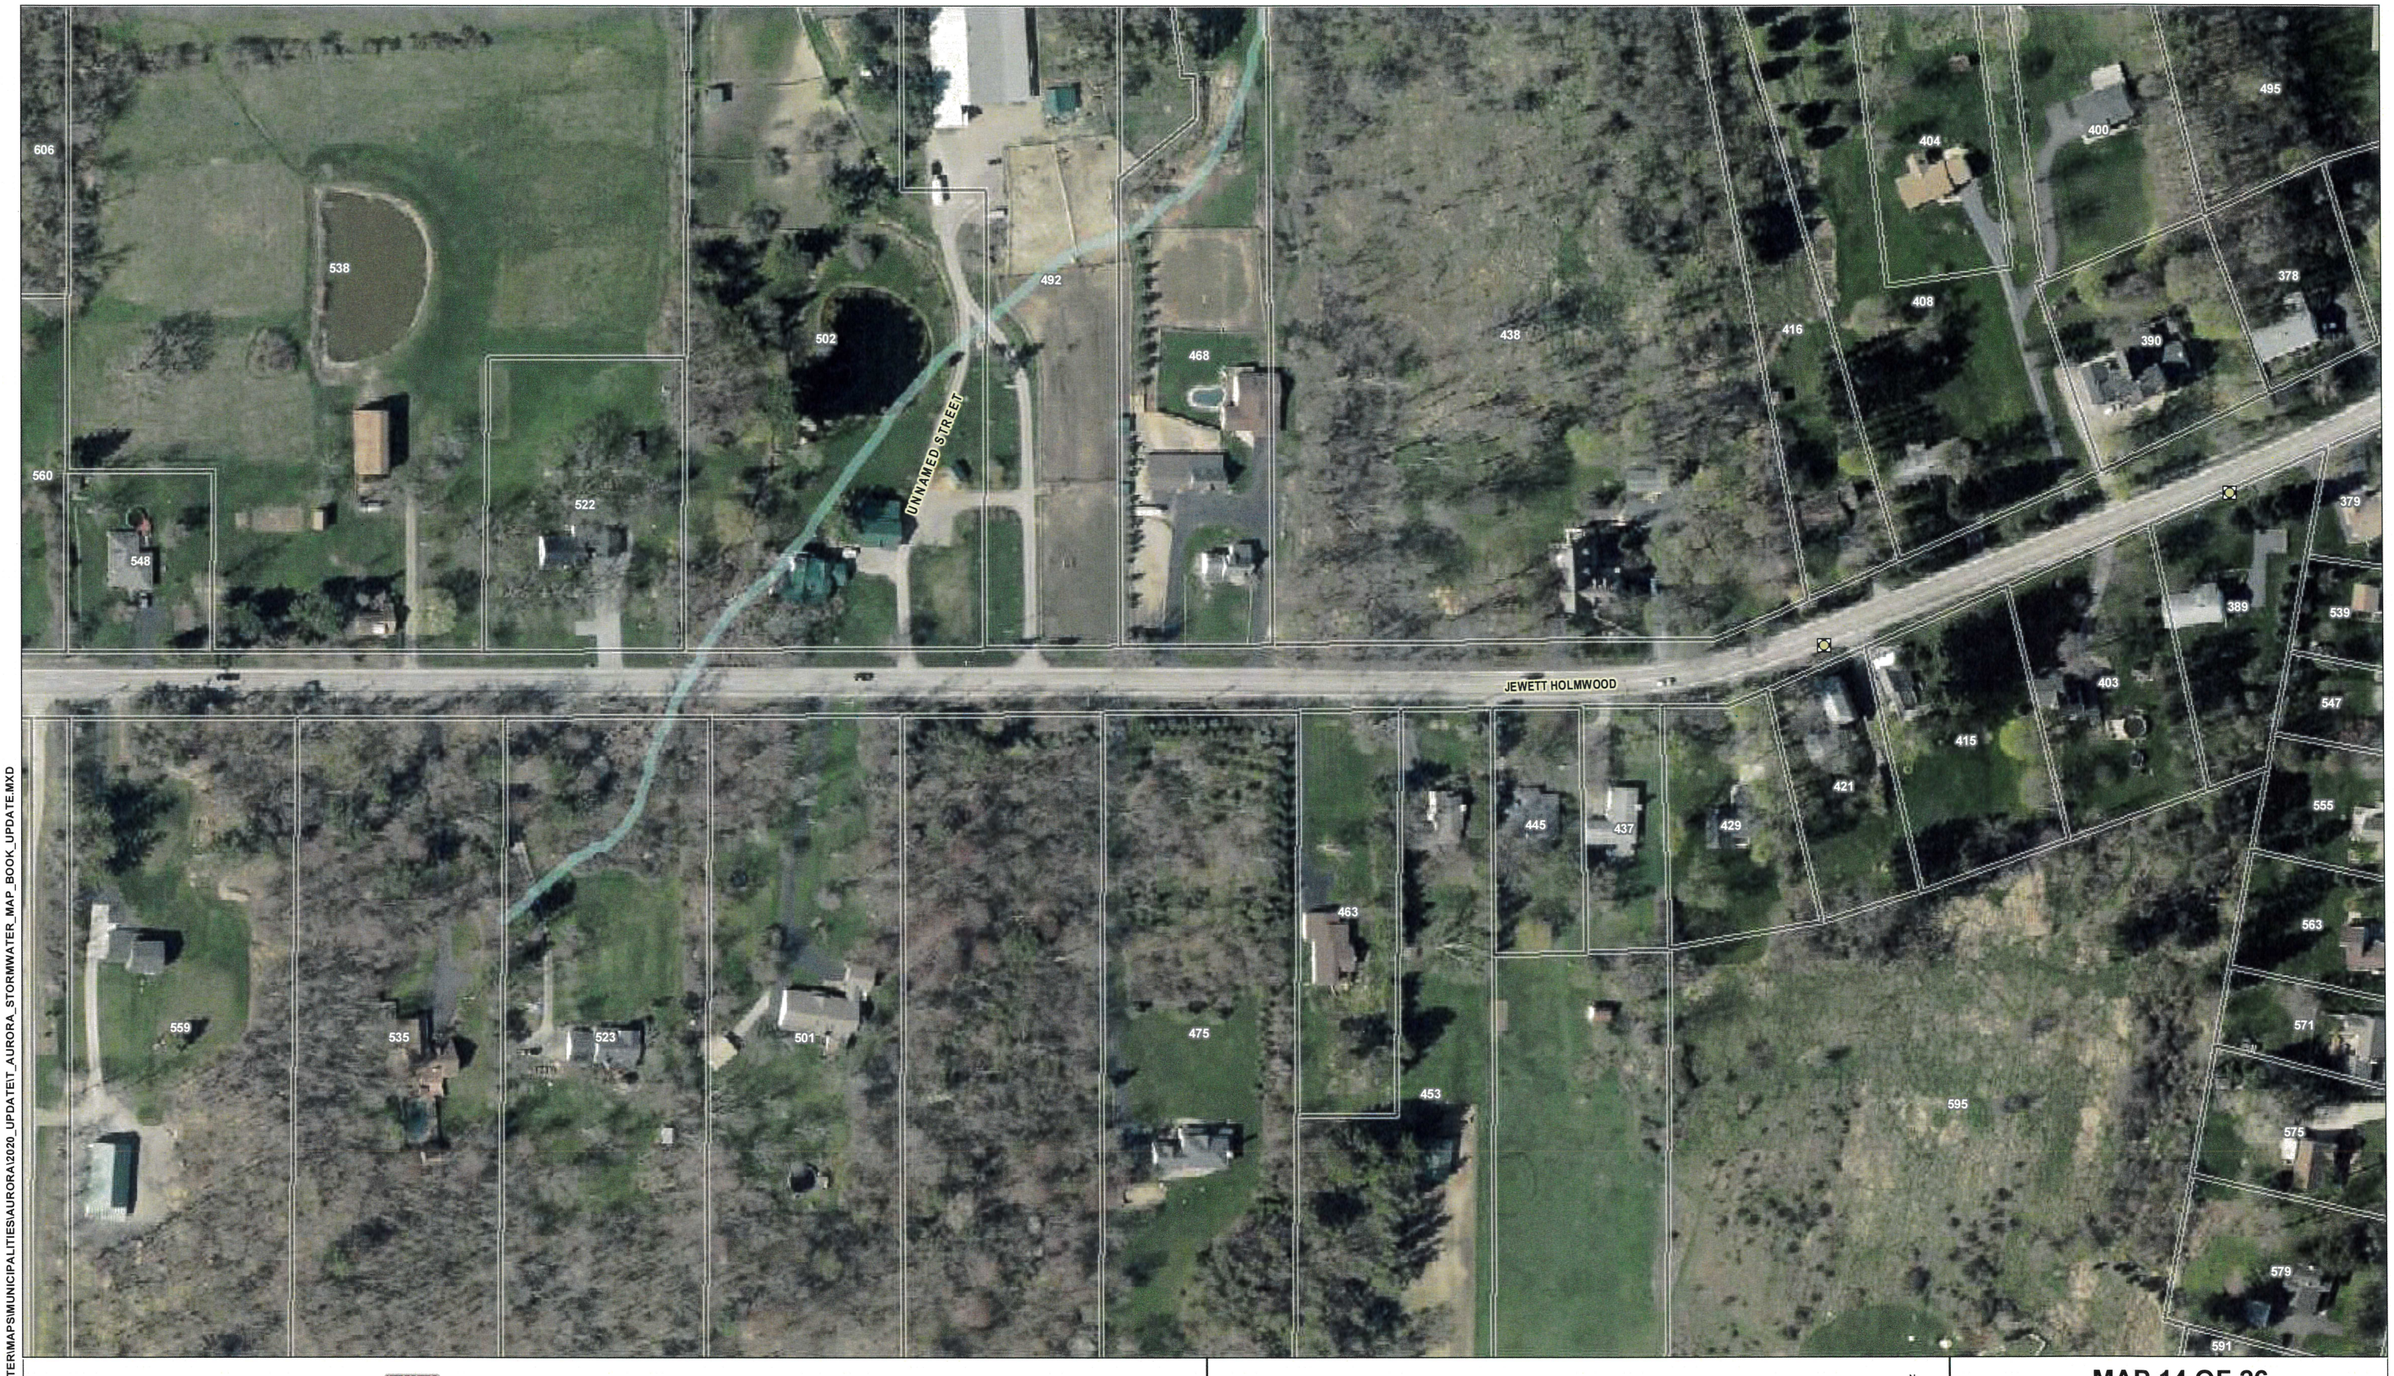

X:\ECS_STORMWATER\MAPS\MUNICIPALITIES\AURORA\2020_UPDATE\T_AURORA_STORMWATER_MAP_BOOK_UPDATE.MXD

Municipal Storm Sewer System

- Unmapped Outfall
- Tax Parcel
- Civil Boundary
- USGS Stream Lines - WNY

200 100 0 200 400

FEET

1 INCH = 150 FEET


1:1,800

N

MAP 14 OF 26

STORMWATER CONVEYANCE SYSTEM MS4 (2010) WITHIN THE TOWN OF AURORA, NY

FIELD COLLECTION DATE: ***2012, 2016, 2018***

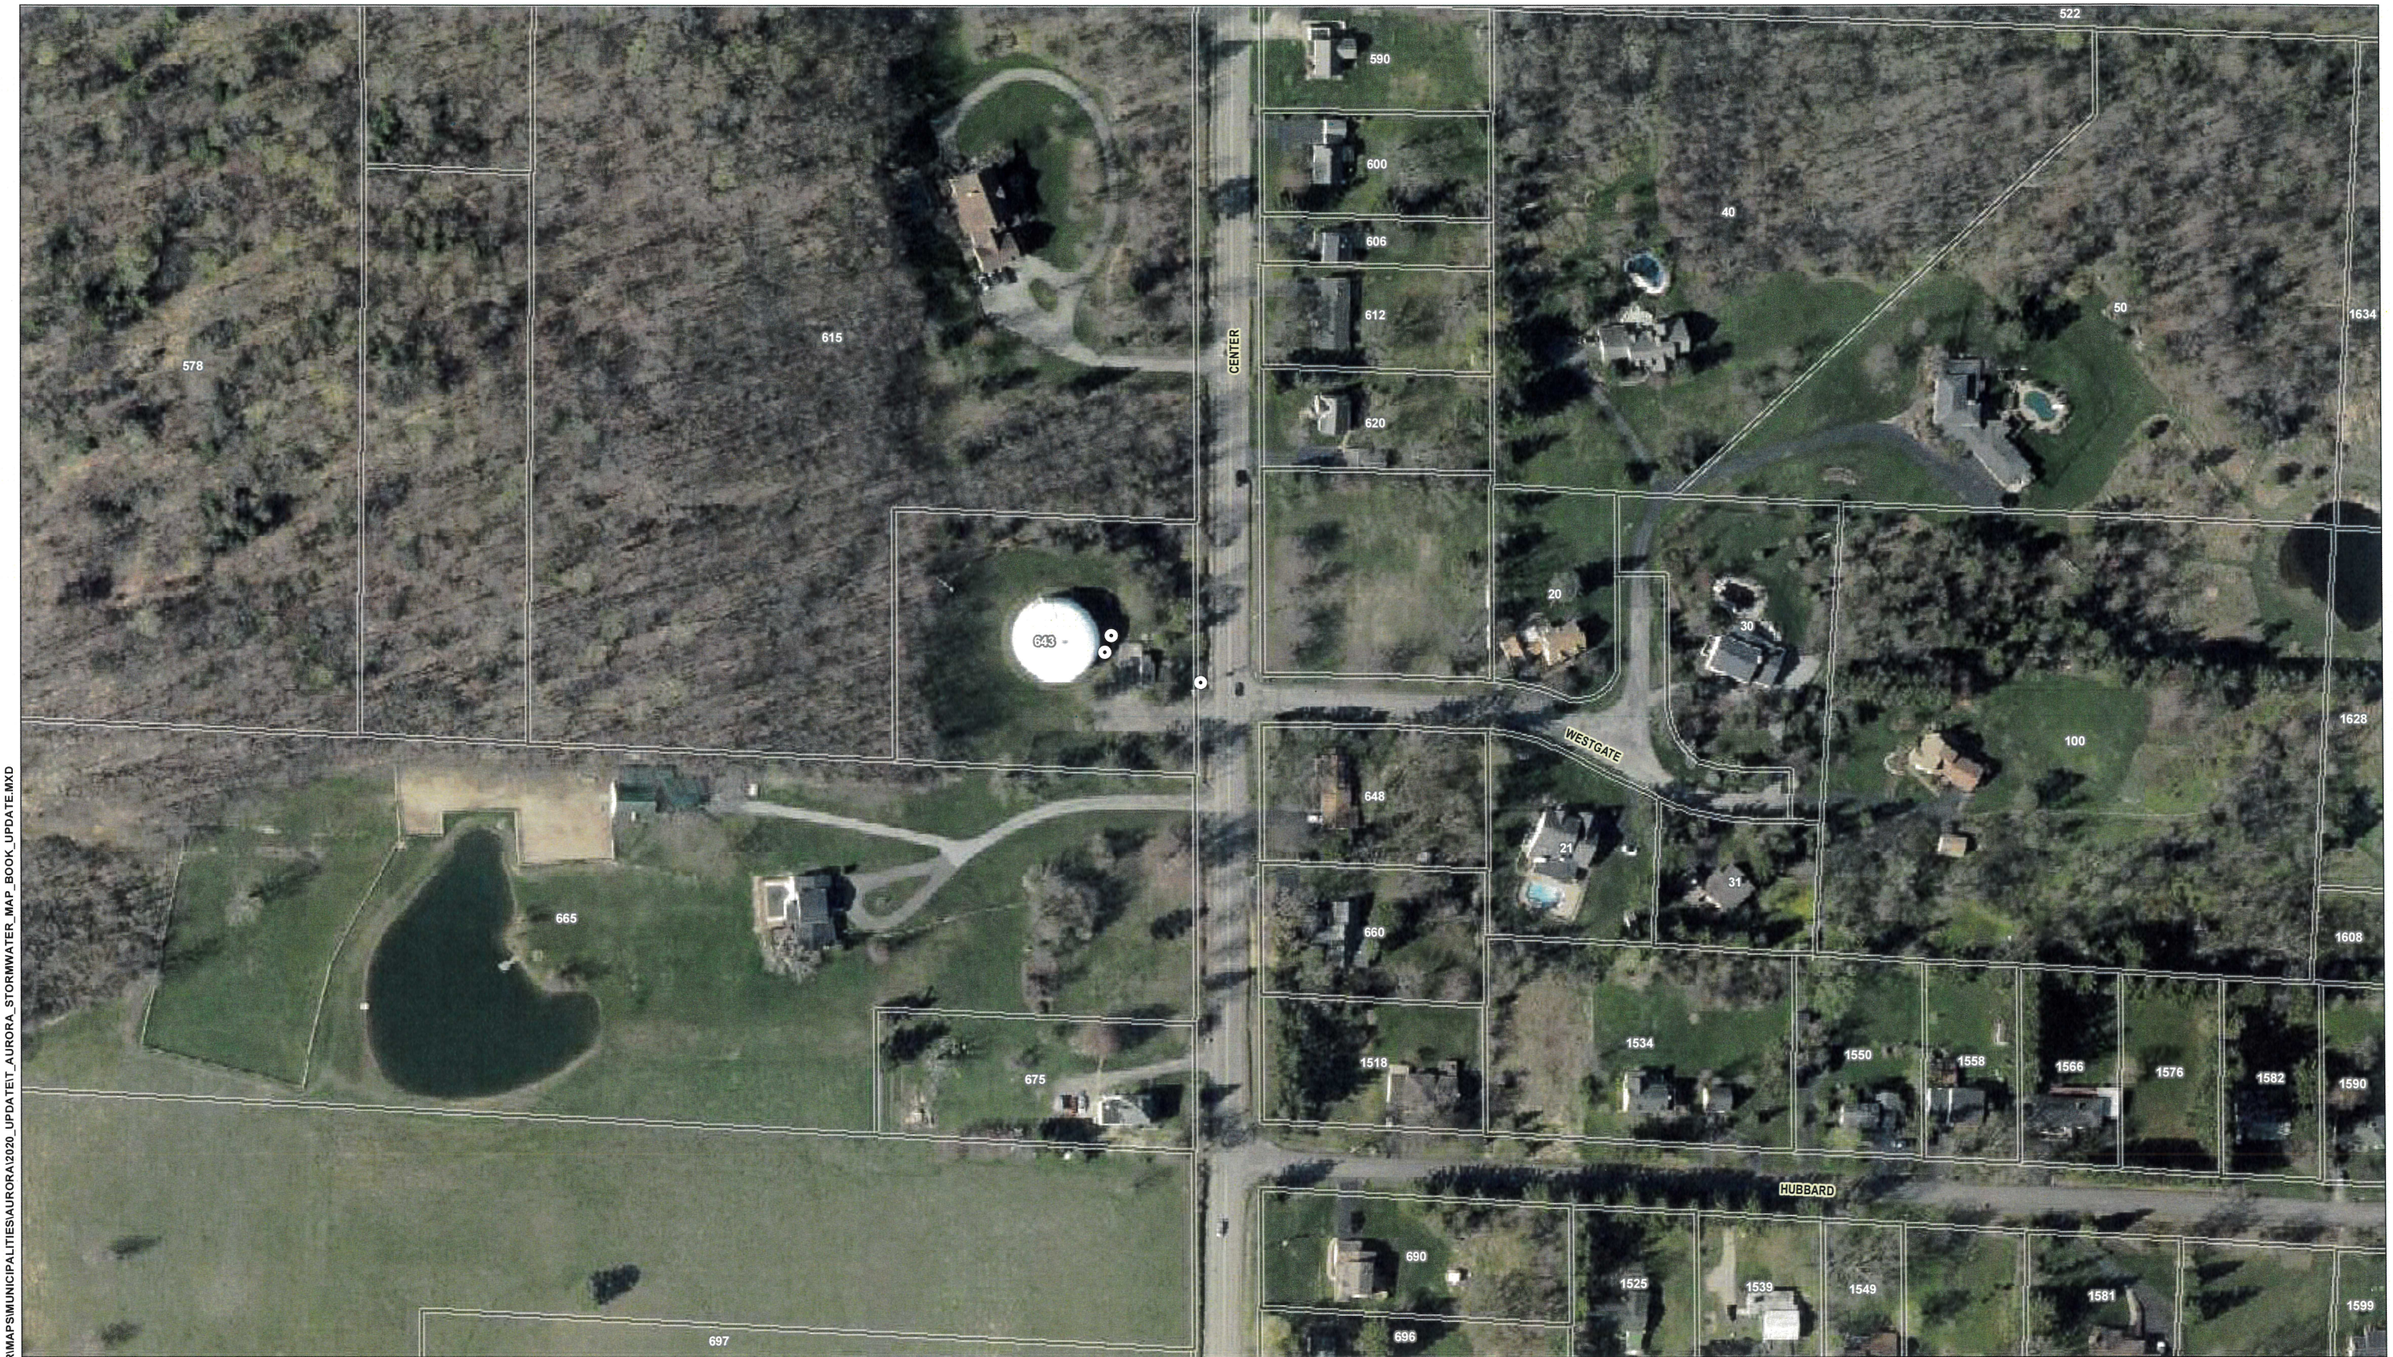

Municipal Storm Sewer System

- Pipe
- Flow
- Tax Parcel
- Civil Boundary

200 100 0 200 400

FEET

1 INCH = 150 FEET

1:1,800

N

MAP 15 OF 26

STORMWATER CONVEYANCE SYSTEM MS4 (2010) WITHIN THE TOWN OF AURORA, NY

FIELD COLLECTION DATE: ***2012, 2016, 2018***

X:\ECS_STORMWATER\MAPS\MUNICIPALITIES\AURORA\2020_UPDATE\T_AURORA_STORMWATER_MAP_BOOK_UPDATE.MXD



Municipal Storm Sewer System

- Pond Inlet/Outlet
- Catch Basin
- Flow

Pipe Material

- CMP
- HDPE
- Tax Parcel
- Civil Boundary

200 100 0 200 400

FEET

1 INCH = 150 FEET

1:1,800


N

MAP 16 OF 26

STORMWATER CONVEYANCE SYSTEM MS4 (2010) WITHIN THE TOWN OF AURORA, NY

FIELD COLLECTION DATE: ***2012, 2016, 2018***

X:\ECS_STORMWATER\MAPS\MUNICIPALITIES\AURORA\2020_UPDATE\T_AURORA_STORMWATER_MAP_BOOK_UPDATE.MXD

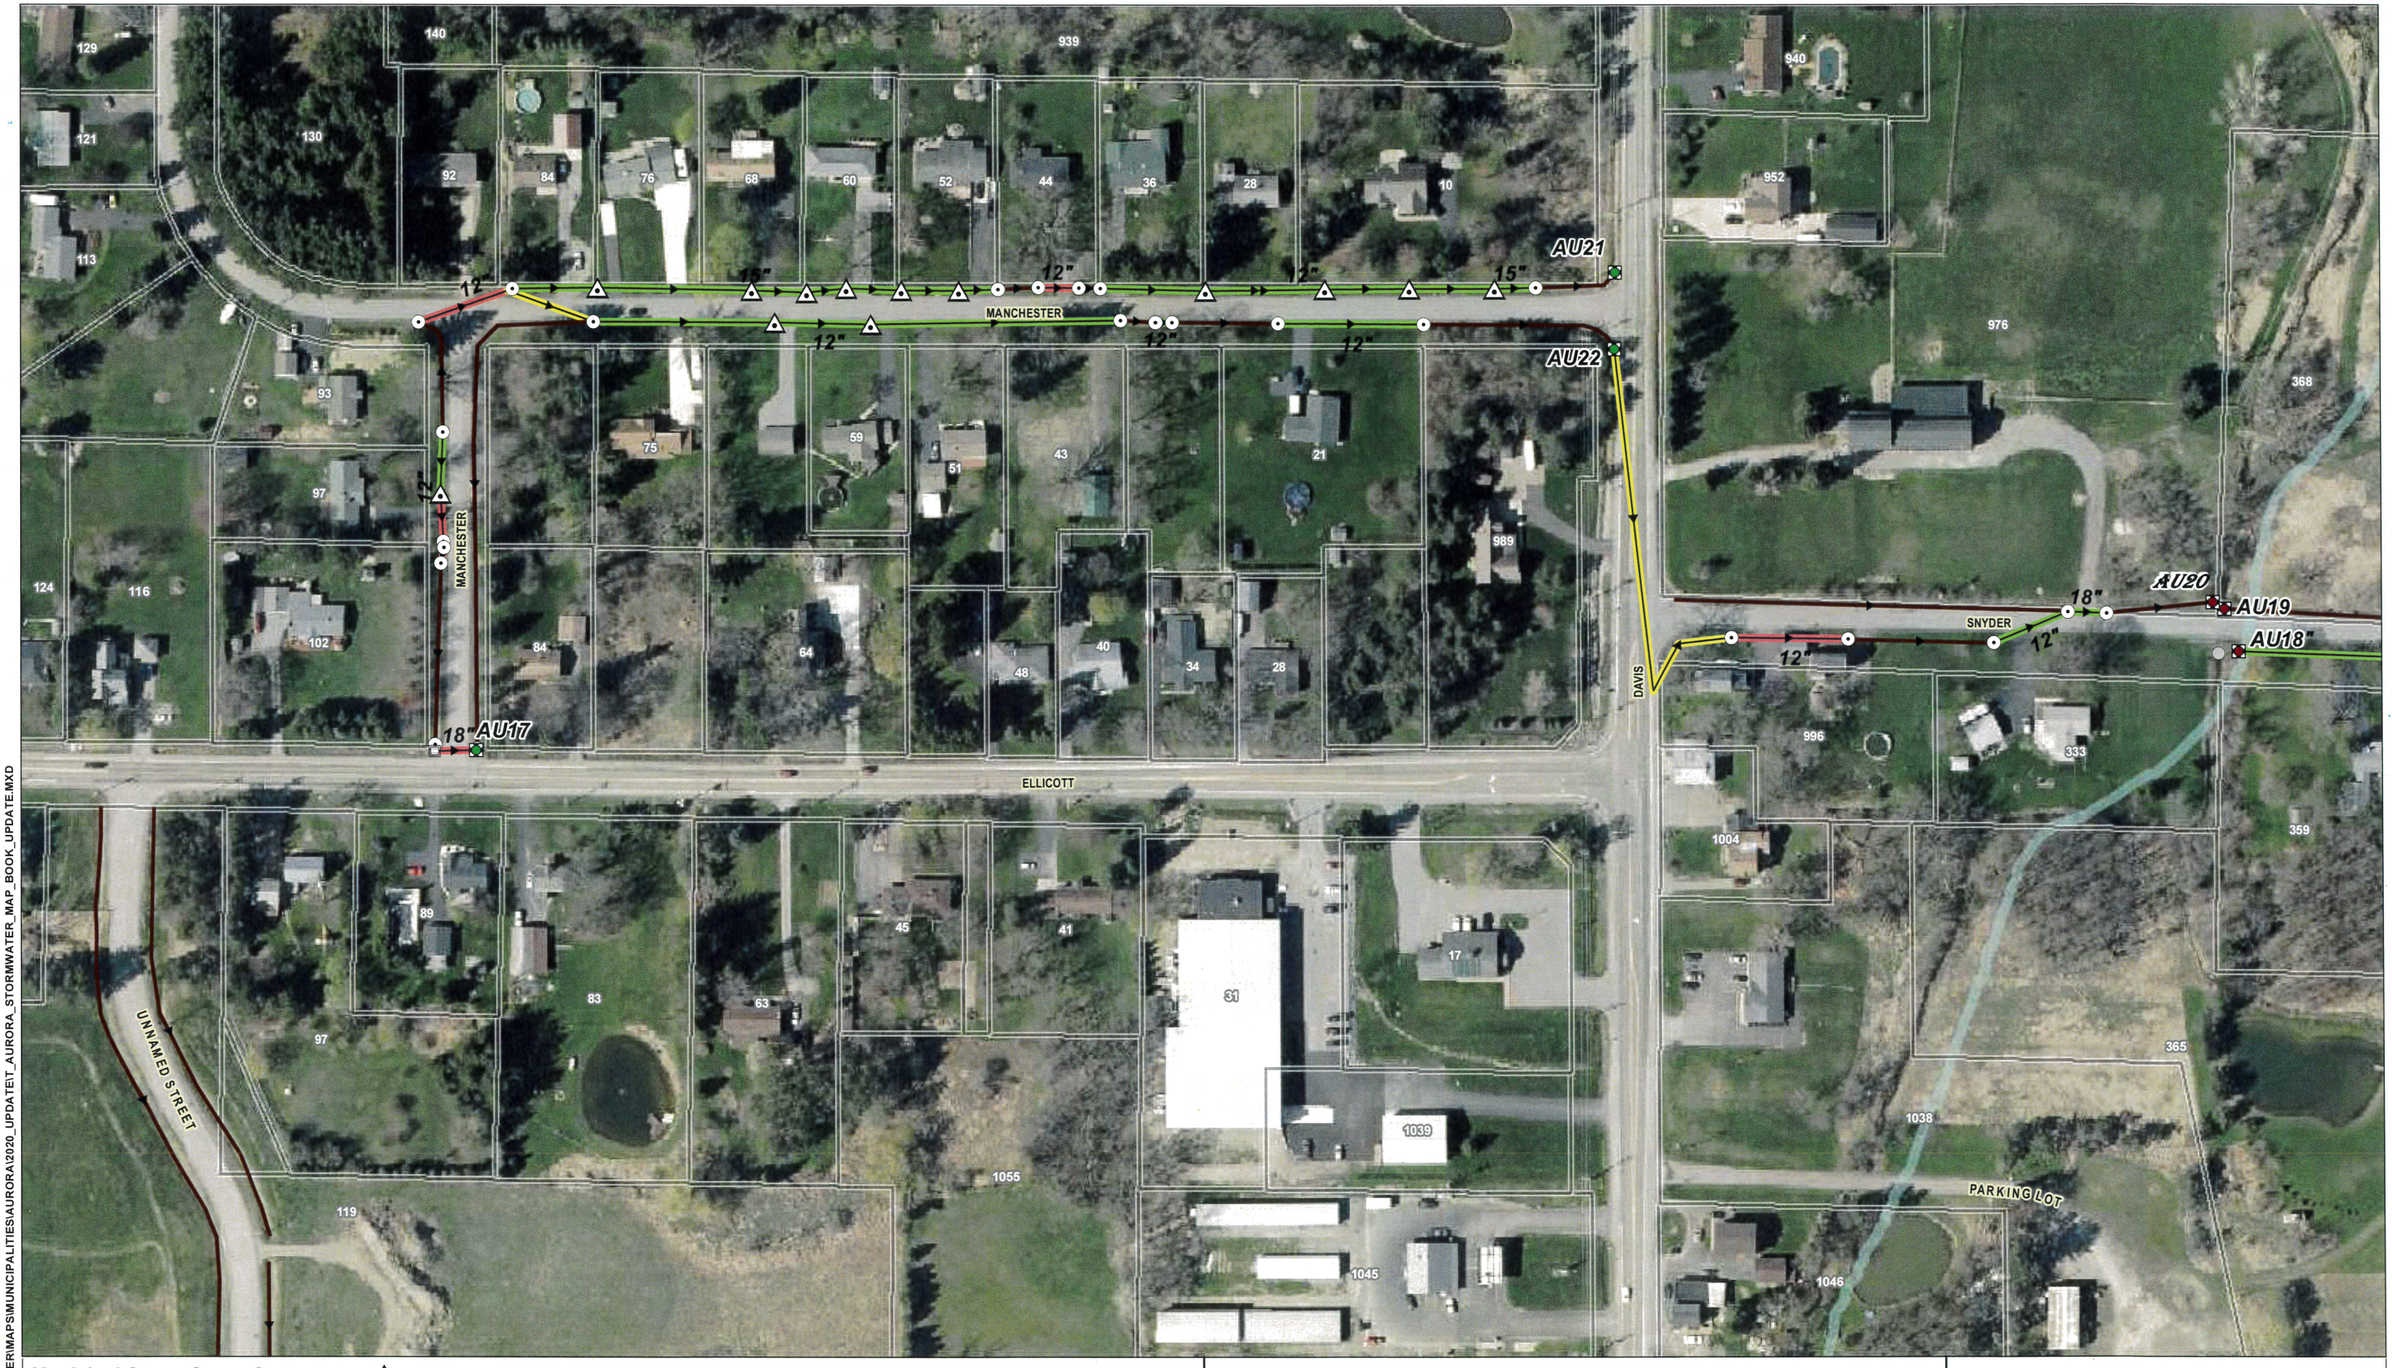

Municipal Storm Sewer System

- Culvert
- Pipe
- Catch Basin
- Drainage Inlet
- Interconnect
- Outfall
- Flow
- Ditch

Pipe Material

- CMP
- HDPE

- Other/Unknown
- Tax Parcel
- Civil Boundary
- USGS Stream Lines - WNY

200 100 0 200 400

FEET

1 INCH = 150 FEET

1:1,800

N

MAP 17 OF 26

STORMWATER CONVEYANCE SYSTEM
MS4 (2010) WITHIN THE TOWN OF AURORA, NY

FIELD COLLECTION DATE: ***2012, 2016, 2018***

X:\ECS_STORMWATER\MAPS\MUNICIPALITIES\AURORA\2020_UPDATE\T_AURORA_STORMWATER_MAP_BOOK_UPDATE.MXD



X:\ECS_STORMWATER\MAPS\MUNICIPALITIES\AURORA\2020_UPDATE\T_AURORA_STORMWATER_MAP_BOOK_UPDATE.MXD

Municipal Storm Sewer System

- Pipe
- Drainage Inlet
- Flow
- Ditch

Pipe Material

- CMP
- HDPE

- Tax Parcel
- Civil Boundary
- USGS Stream Lines - WNY

200 100 0 200 400

FEET

1 INCH = 150 FEET


1:1,800

N

MAP 18 OF 26

STORMWATER CONVEYANCE SYSTEM
MS4 (2010) WITHIN THE TOWN OF AURORA, NY

FIELD COLLECTION DATE: ***2012, 2016, 2018***

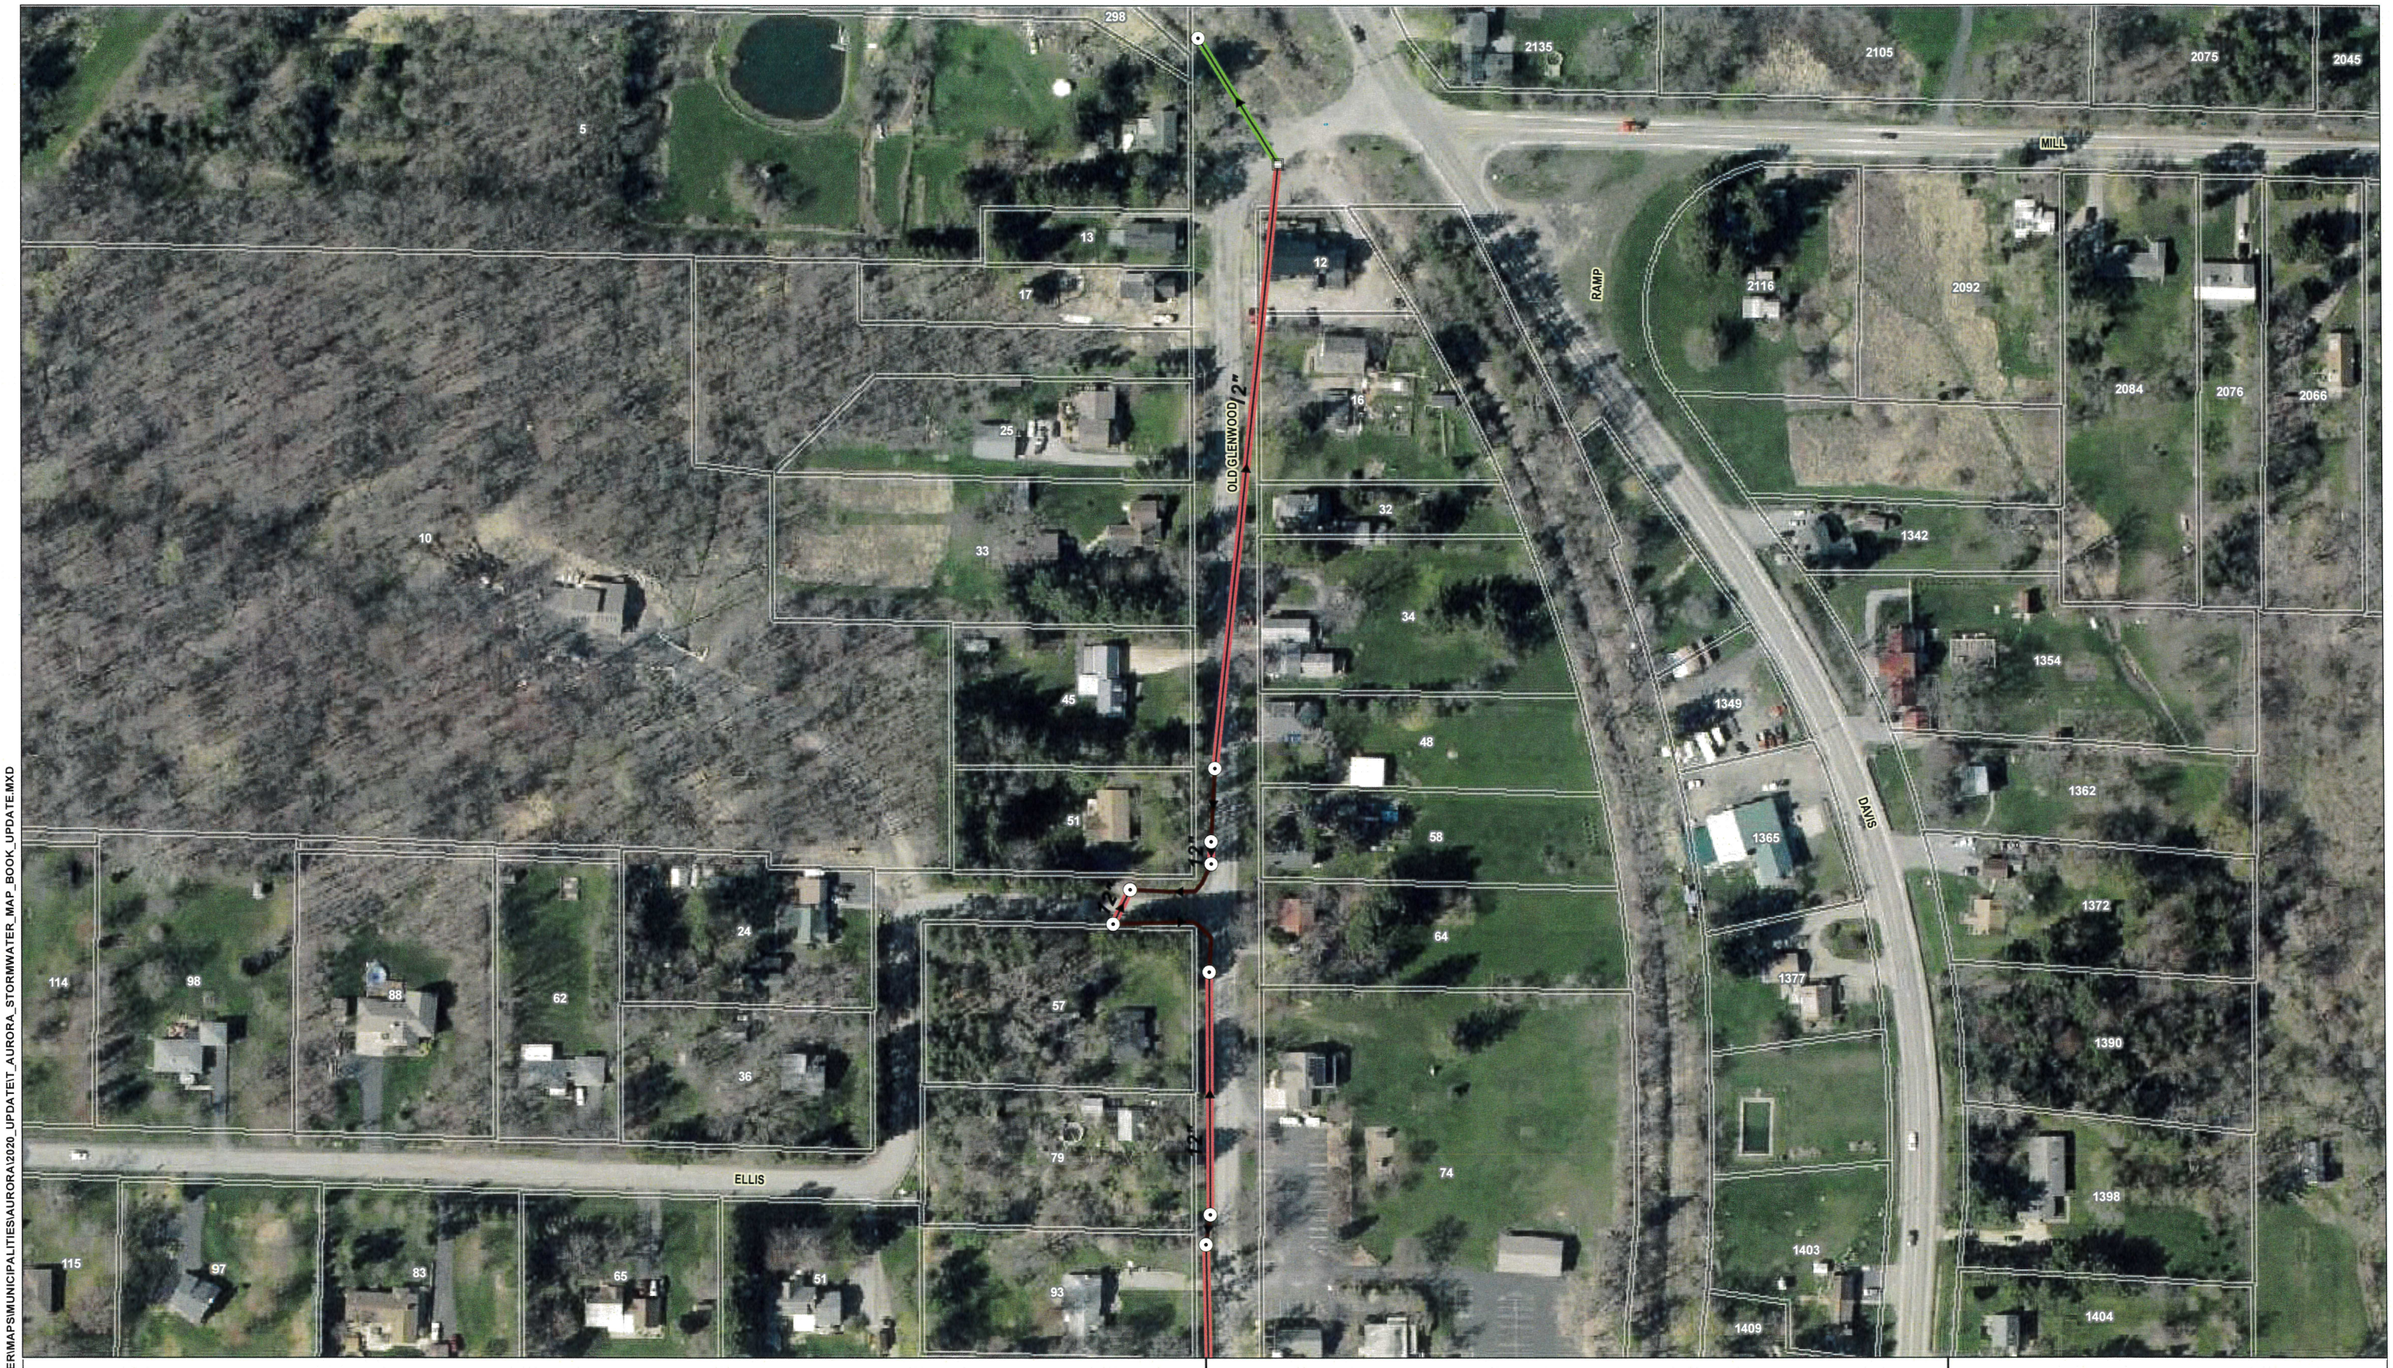

X:\ECS_STORMWATER\MAPS\MUNICIPALITIES\AURORA\2020_UPDATE\T_AURORA_STORMWATER_MAP_BOOK_UPDATE.MXD

Municipal Storm Sewer System

- Pipe
- Catch Basin

Flow
Ditch

Pipe Material

- CMP
- HDPE

Tax Parcel
Civil Boundary

200 100 0 200 400

FEET

1 INCH = 150 FEET


1:1,800

N

MAP 19 OF 26

STORMWATER CONVEYANCE SYSTEM
MS4 (2010) WITHIN THE TOWN OF AURORA, NY

FIELD COLLECTION DATE: ***2012, 2016, 2018***

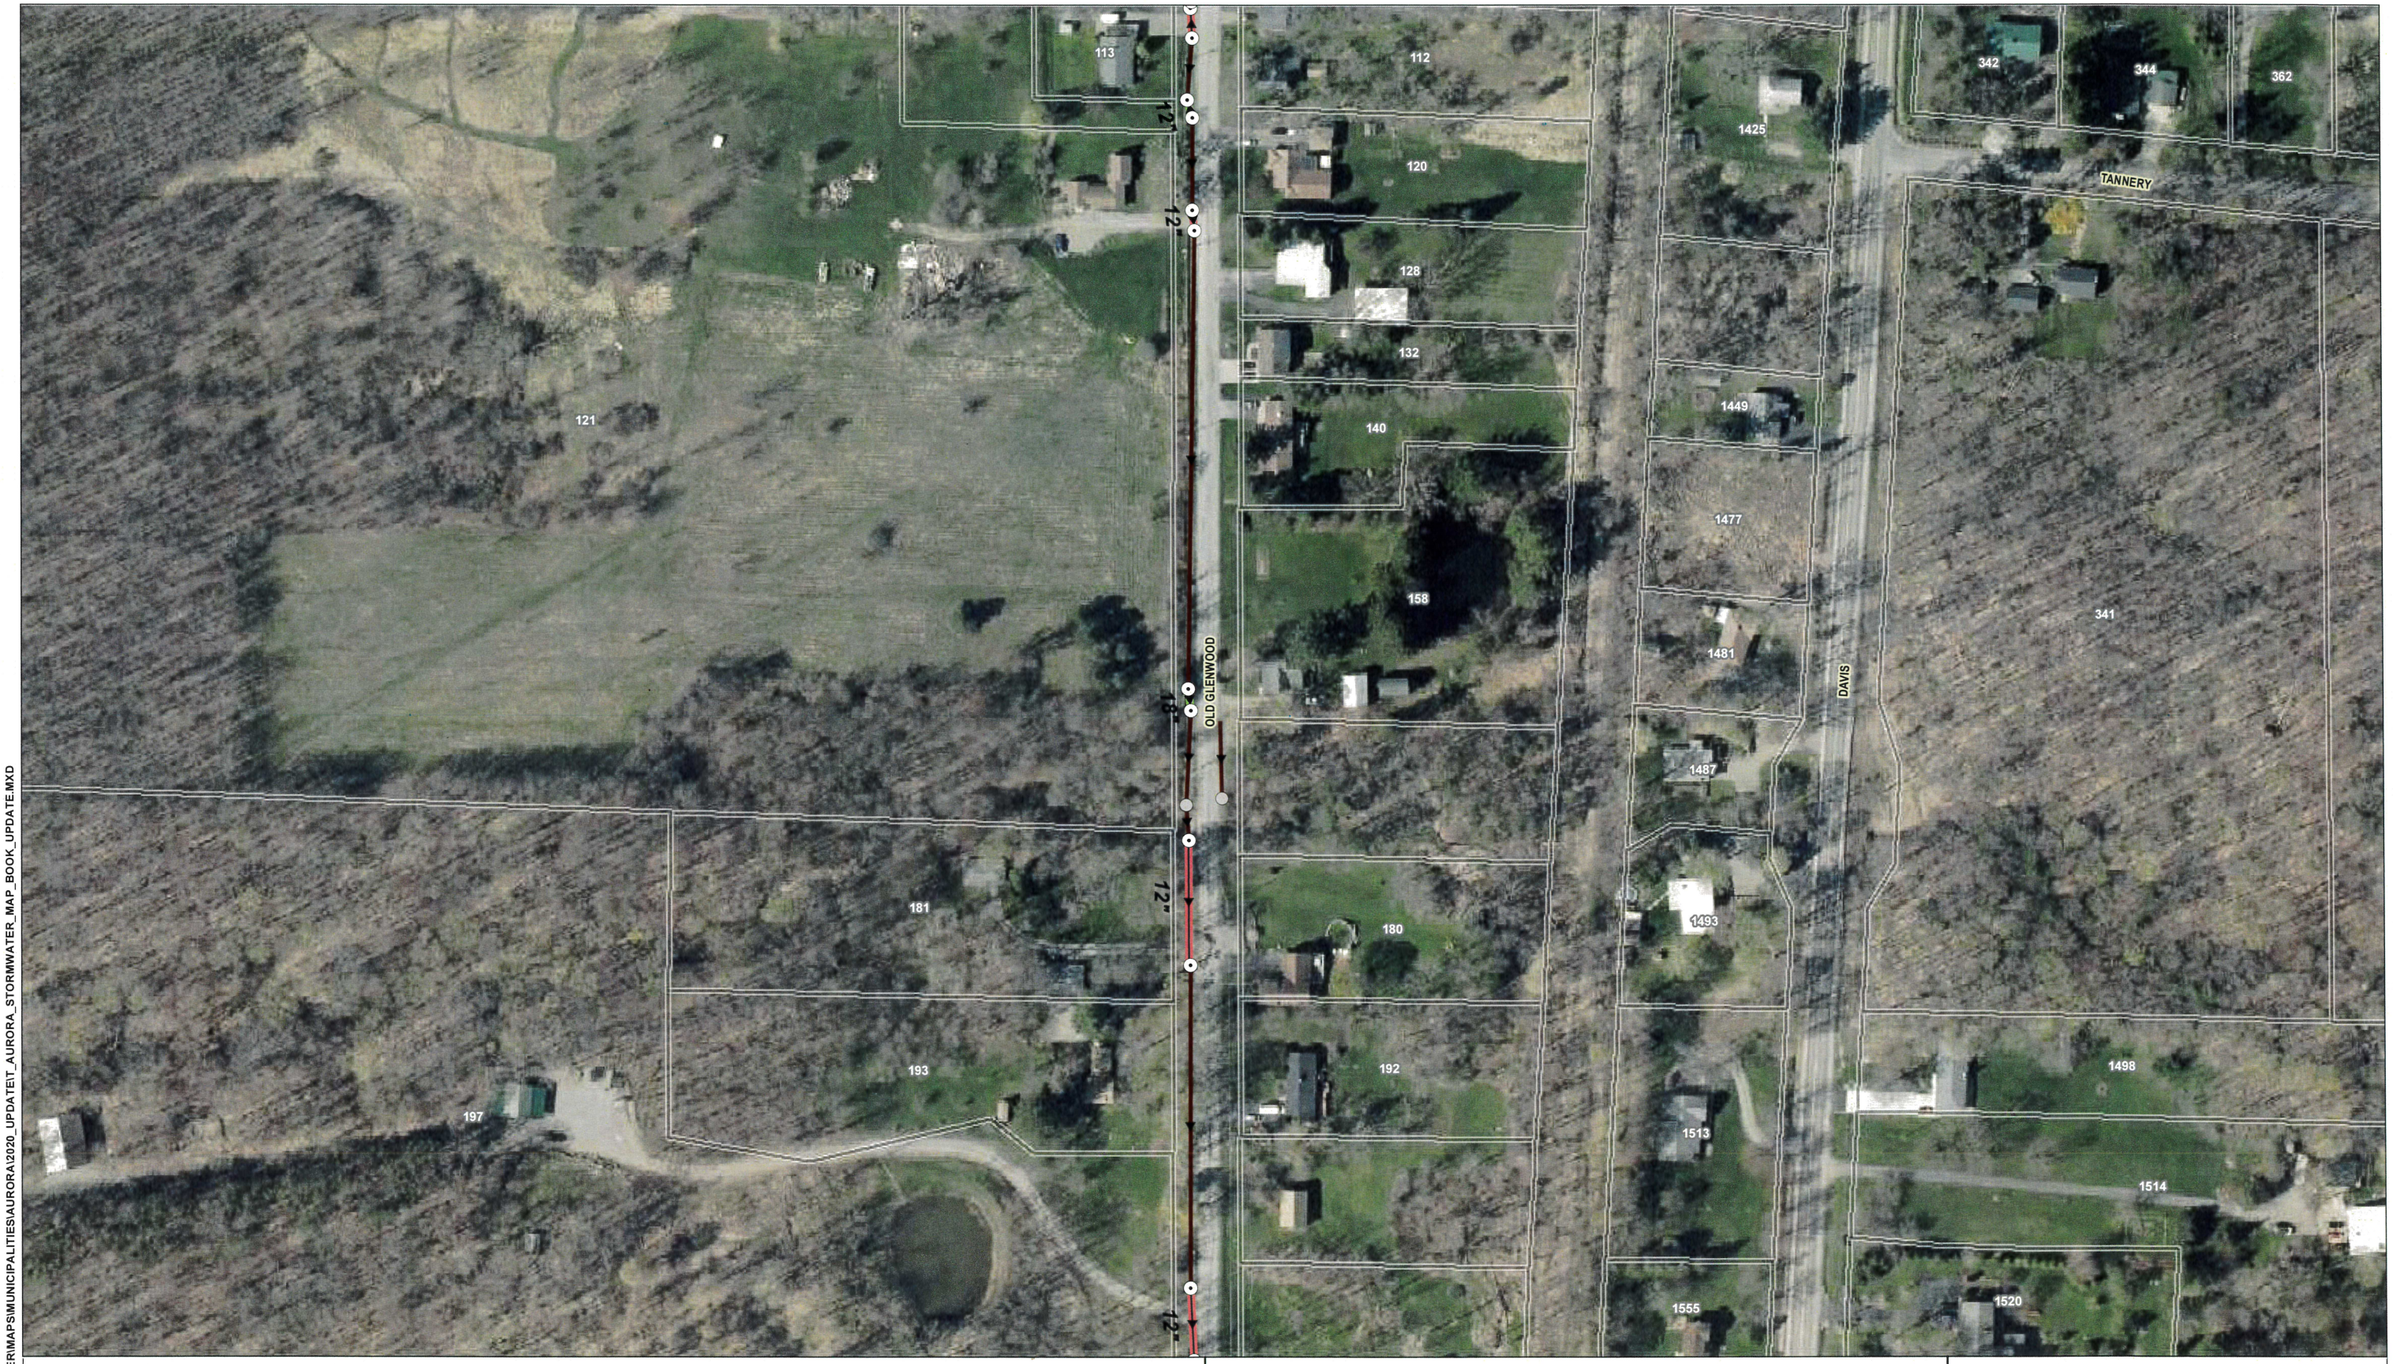

Municipal Storm Sewer System

- Culvert
- Pipe
- Flow
- Ditch

Pipe Material

- CMP
- HDPE

- Tax Parcel
- Civil Boundary

200 100 0 200 400

FEET

1 INCH = 150 FEET
1:1,800


N

MAP 20 OF 26

STORMWATER CONVEYANCE SYSTEM
MS4 (2010) WITHIN THE TOWN OF AURORA, NY

FIELD COLLECTION DATE: ***2012, 2016, 2018***

X:\ECS_STORMWATER\MAPS\MUNICIPALITIES\AURORA\2020_UPDATE\T_AURORA_STORMWATER_MAP_BOOK_UPDATE.MXD

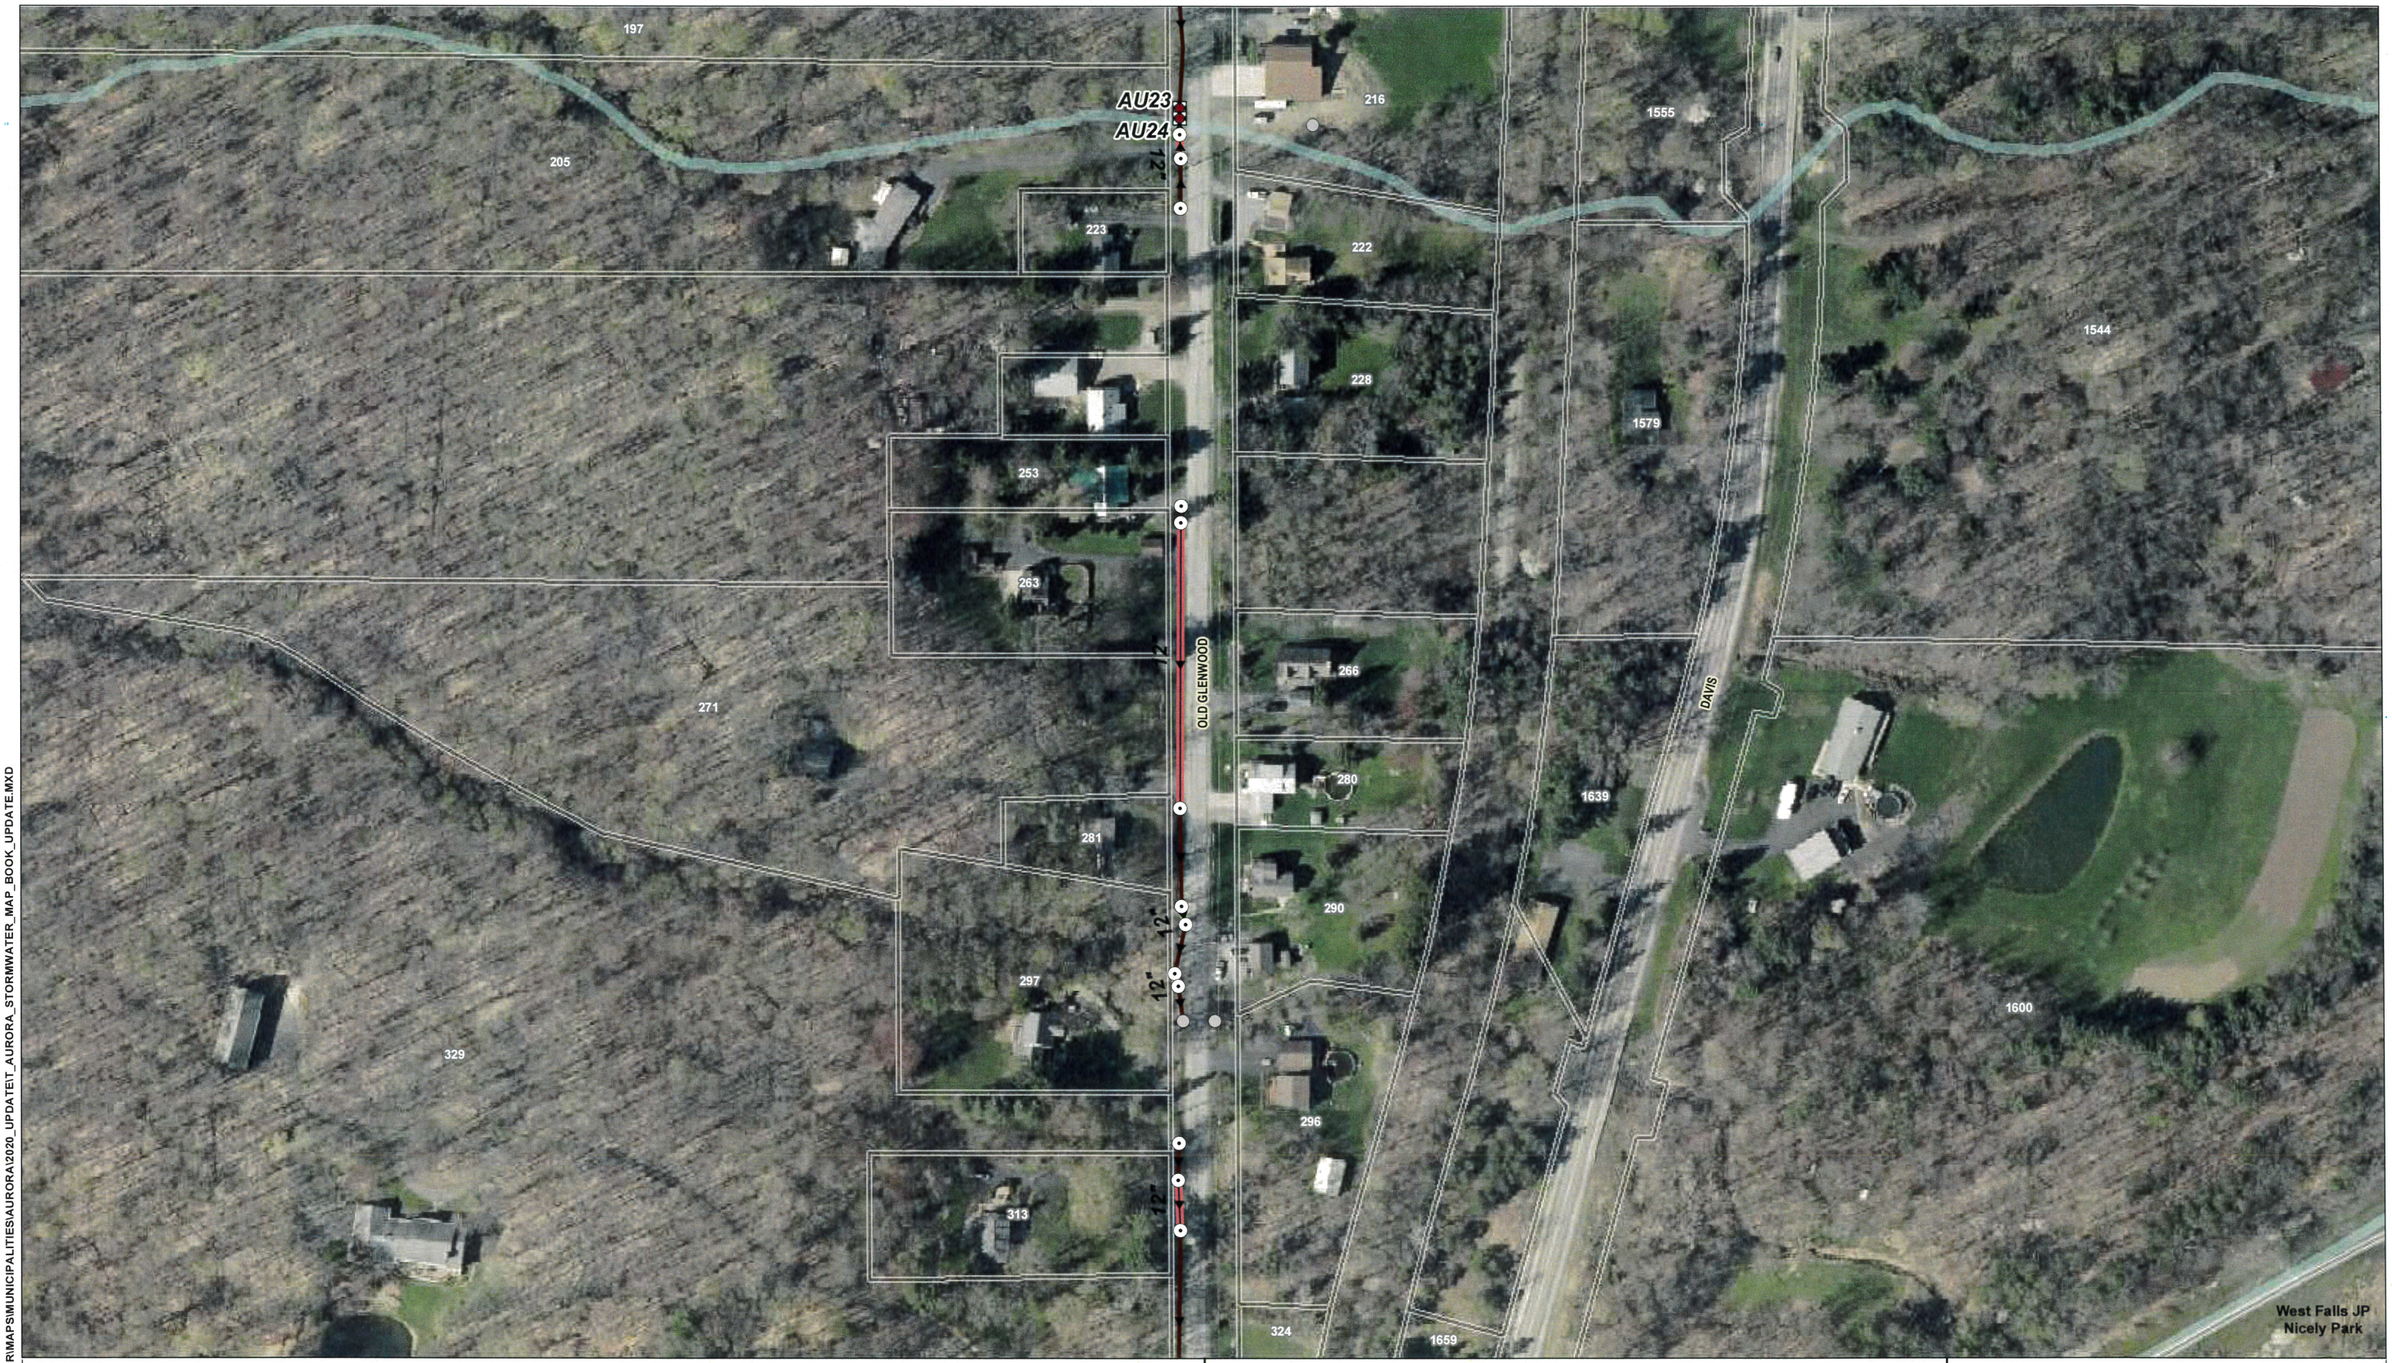

Municipal Storm Sewer System
- Culvert
- Pipe
- Outfall
- Flow
- Ditch

Pipe Material
- CMP
- HDPE

- Tax Parcel
- Civil Boundary
- USGS Stream Lines - WNY

200 100 0 200 400
FEET
1 INCH = 150 FEET
1:1,800

N

MAP 21 OF 26

STORMWATER CONVEYANCE SYSTEM
MS4 (2010) WITHIN THE TOWN OF AURORA, NY

FIELD COLLECTION DATE: ***2012, 2016, 2018***

X:\ECS_STORMWATER\MAPS\MUNICIPALITIES\AURORA\2020_UPDATE\T_AURORA_STORMWATER_MAP_BOOK_UPDATE.MXD

329
333
324
1659
1685
357
1695
DAVIS
1688
OLD GLENWOOD
12"
West Falls JP
Nicely Park
1707
1739
397
1745
AU32
30"
1739
1756
1770
1751
1765

Municipal Storm Sewer System
- Pipe
- Catch Basin
- Interconnect
- Flow
- Ditch

Pipe Material
- CMP
- HDPE

- Tax Parcel
- Civil Boundary
- USGS Stream Lines - WNY

200 100 0 200 400
FEET
1 INCH = 150 FEET
1:1,800


N

MAP 22 OF 26

STORMWATER CONVEYANCE SYSTEM
MS4 (2010) WITHIN THE TOWN OF AURORA, NY

FIELD COLLECTION DATE: ***2012, 2016, 2018***

X:\ECS_STORMWATER\MAPS\MUNICIPALITIES\AURORA\2020_UPDATE\T_AURORA_STORMWATER_MAP_BOOK_UPDATE.MXD

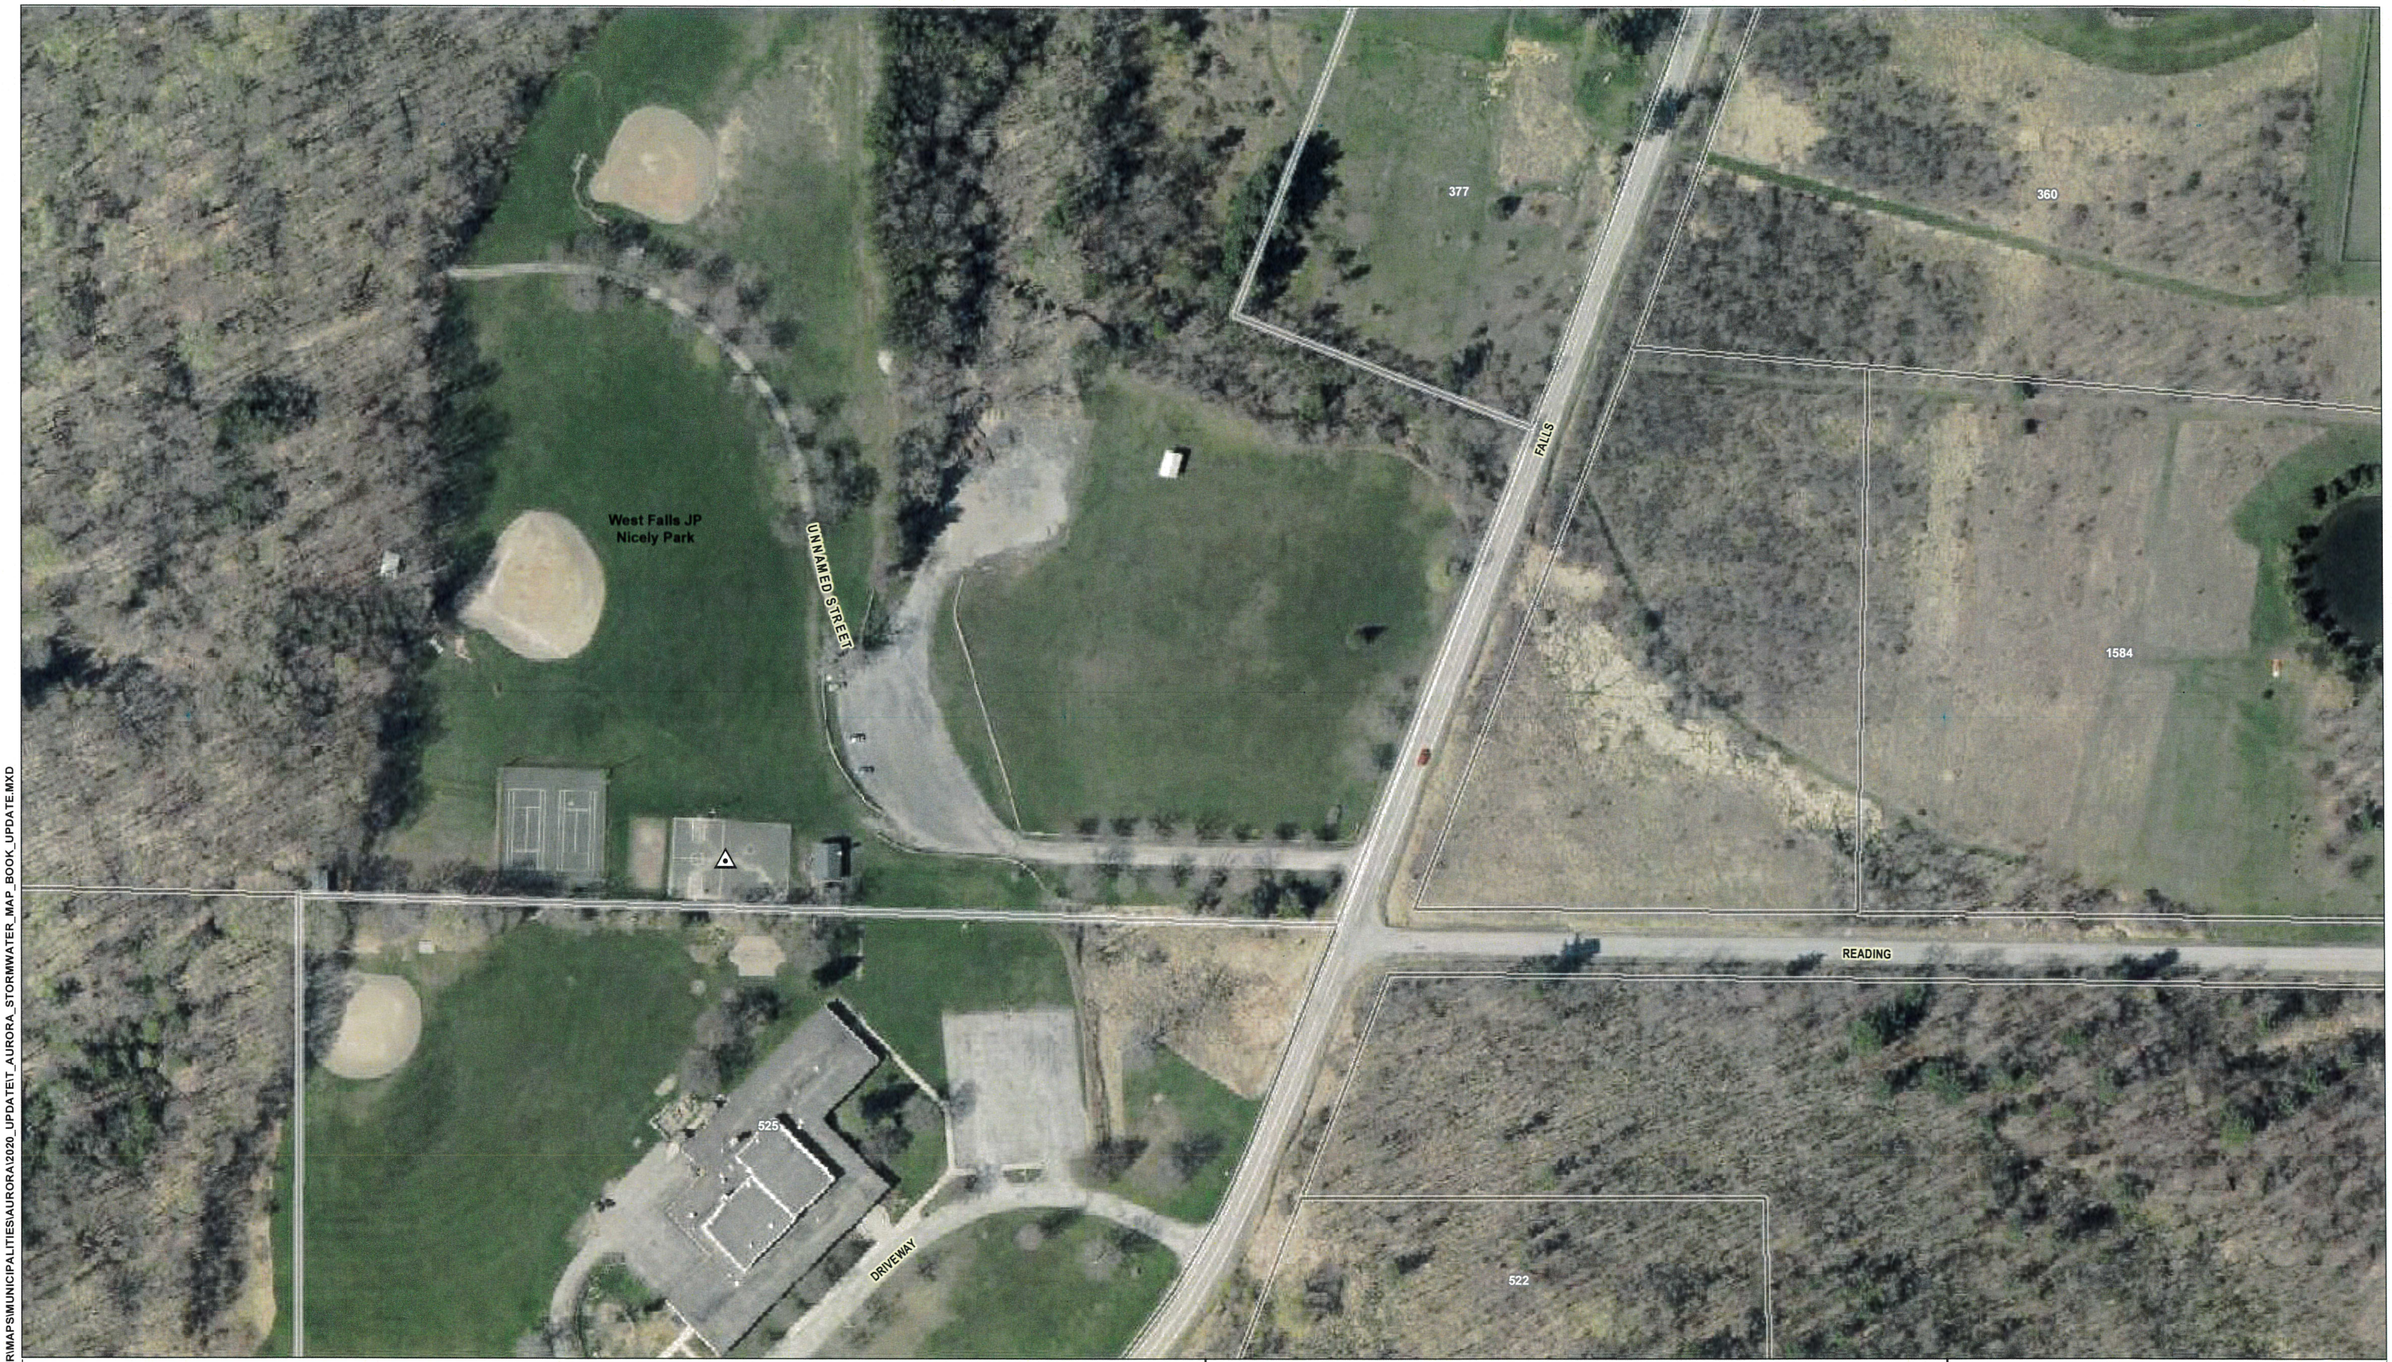

Municipal Storm Sewer System

- Drainage Inlet
- Tax Parcel
- Civil Boundary

200 100 0 200 400

FEET

1 INCH = 150 FEET
1:1,800


N

MAP 23 OF 26

STORMWATER CONVEYANCE SYSTEM
MS4 (2010) WITHIN THE TOWN OF AURORA, NY

FIELD COLLECTION DATE: ***2012, 2016, 2018***

X:\ECS_STORMWATER\MAPS\MUNICIPALITIES\AURORA\2020_UPDATE\T_AURORA_STORMWATER_MAP_BOOK_UPDATE.MXD

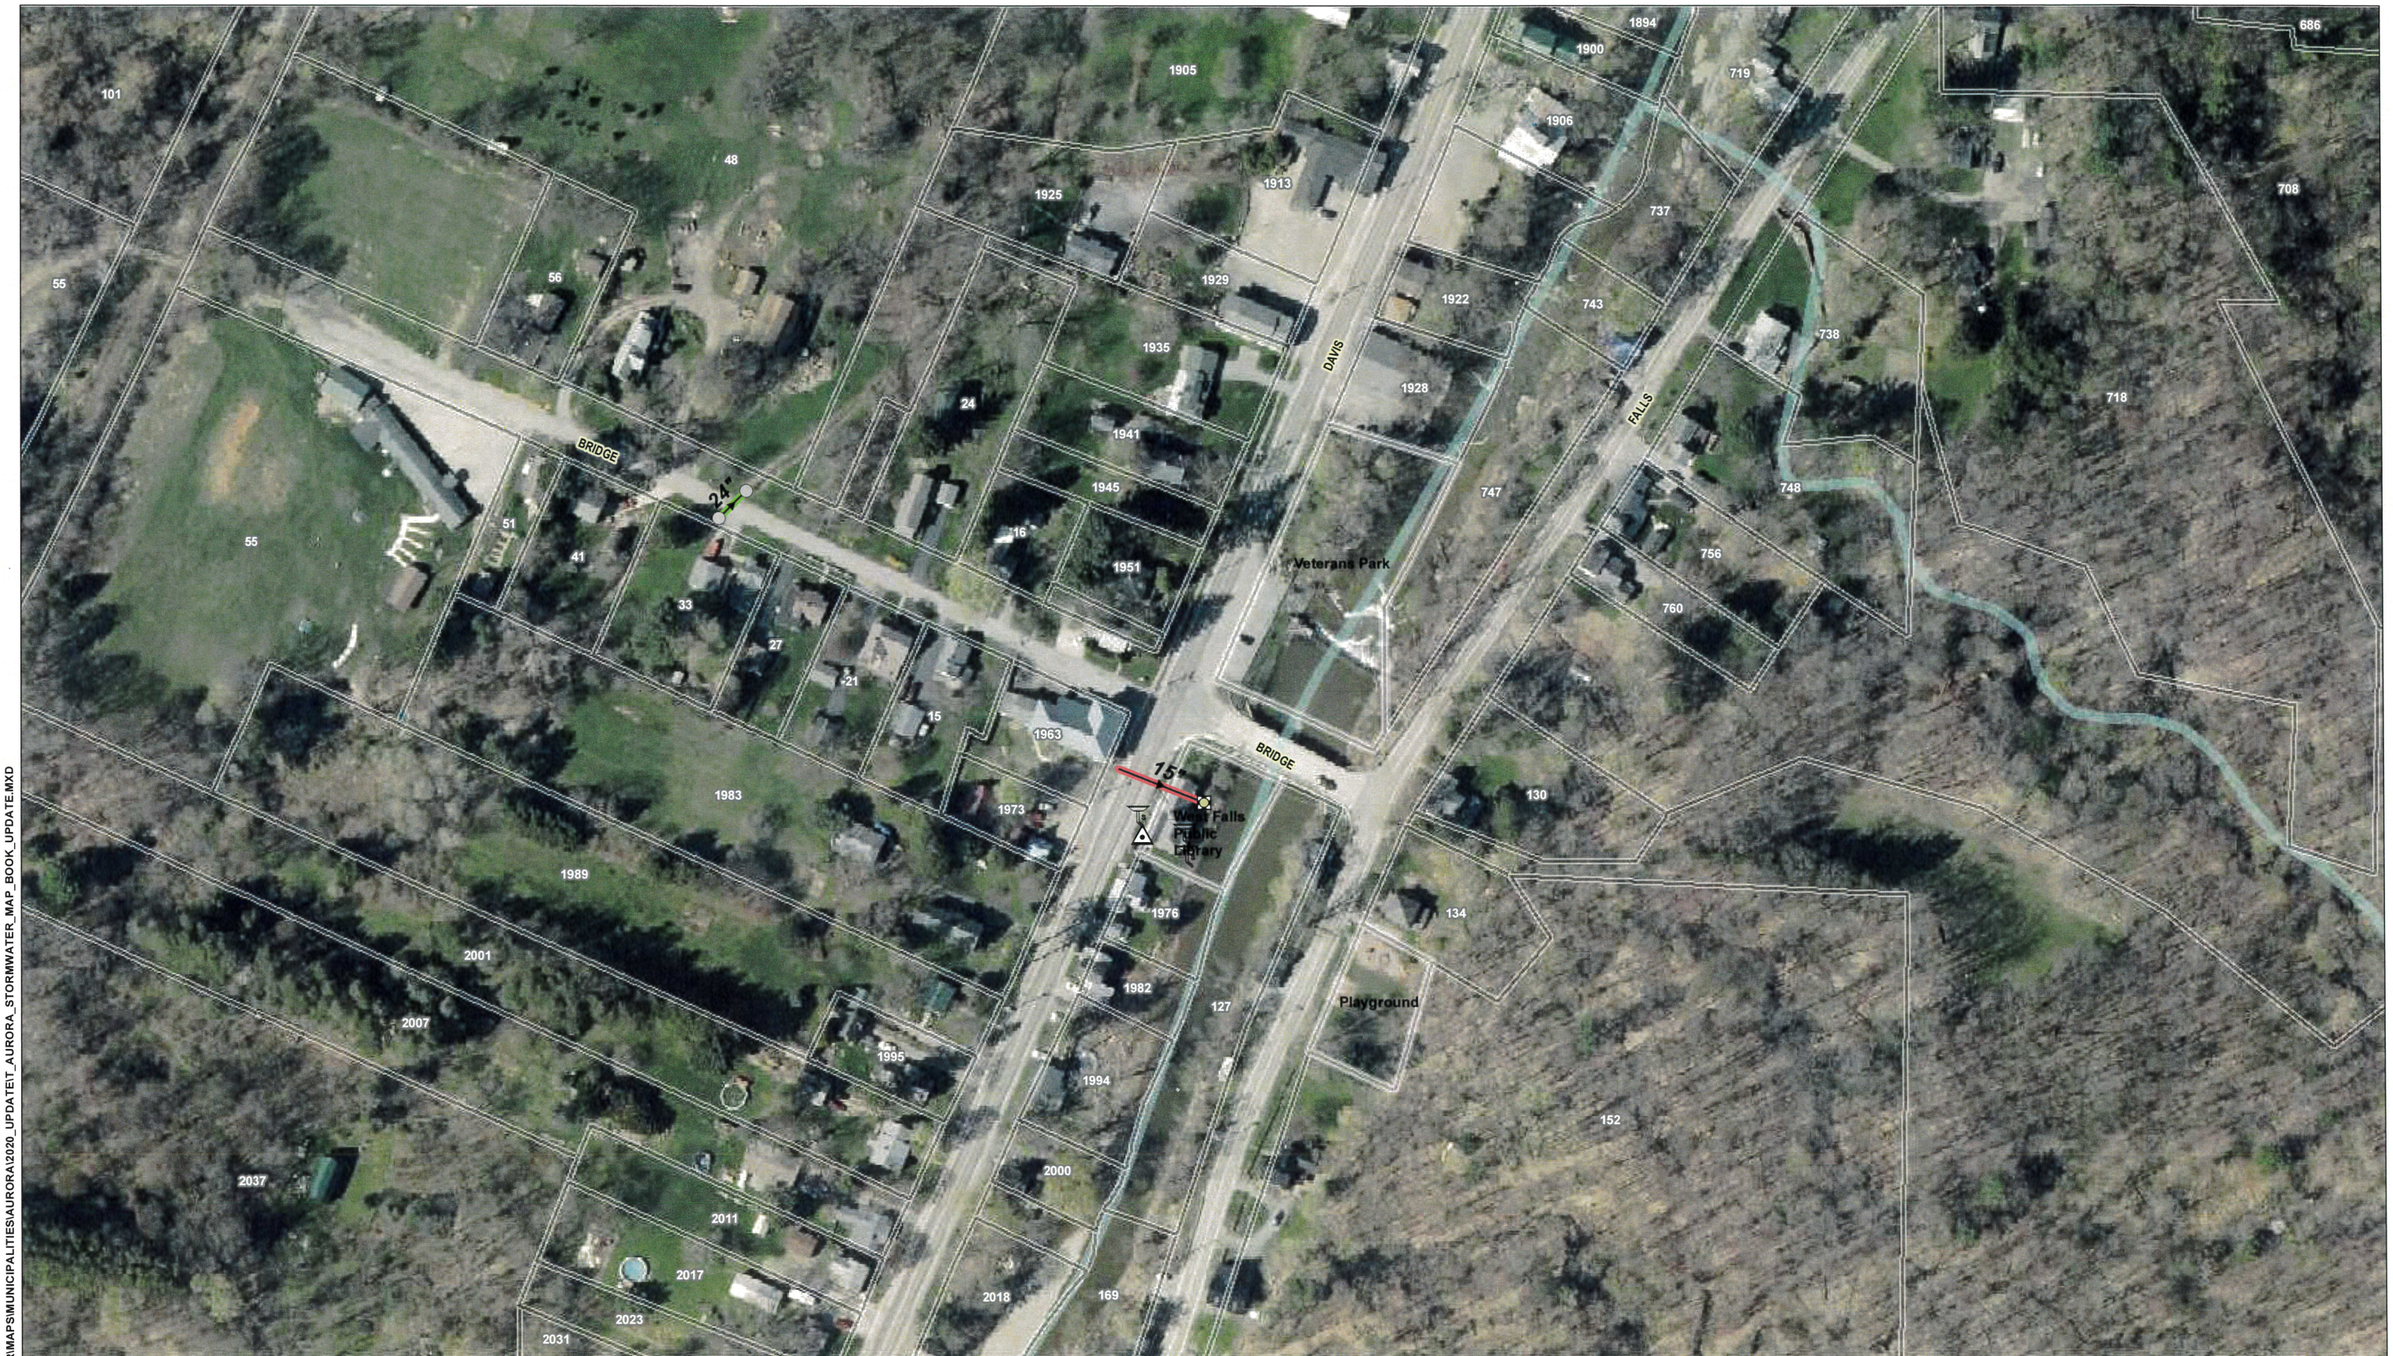

Municipal Storm Sewer System

- Downspout
- Culvert
- Drainage Inlet
- Unmapped Outfall
- Flow

Pipe Material

- CMP
- HDPE

- Tax Parcel
- Civil Boundary
- USGS Stream Lines - WNY

200 100 0 200 400

FEET

1 INCH = 150 FEET

1:1,800


N

MAP 24 OF 26

STORMWATER CONVEYANCE SYSTEM MS4 (2010) WITHIN THE TOWN OF AURORA, NY

FIELD COLLECTION DATE: ***2012, 2016, 2018***

X:\ECS_STORMWATER\MAPS\MUNICIPALITIES\AURORA\2020_UPDATE\T_AURORA_STORMWATER_MAP_BOOK_UPDATE.MXD

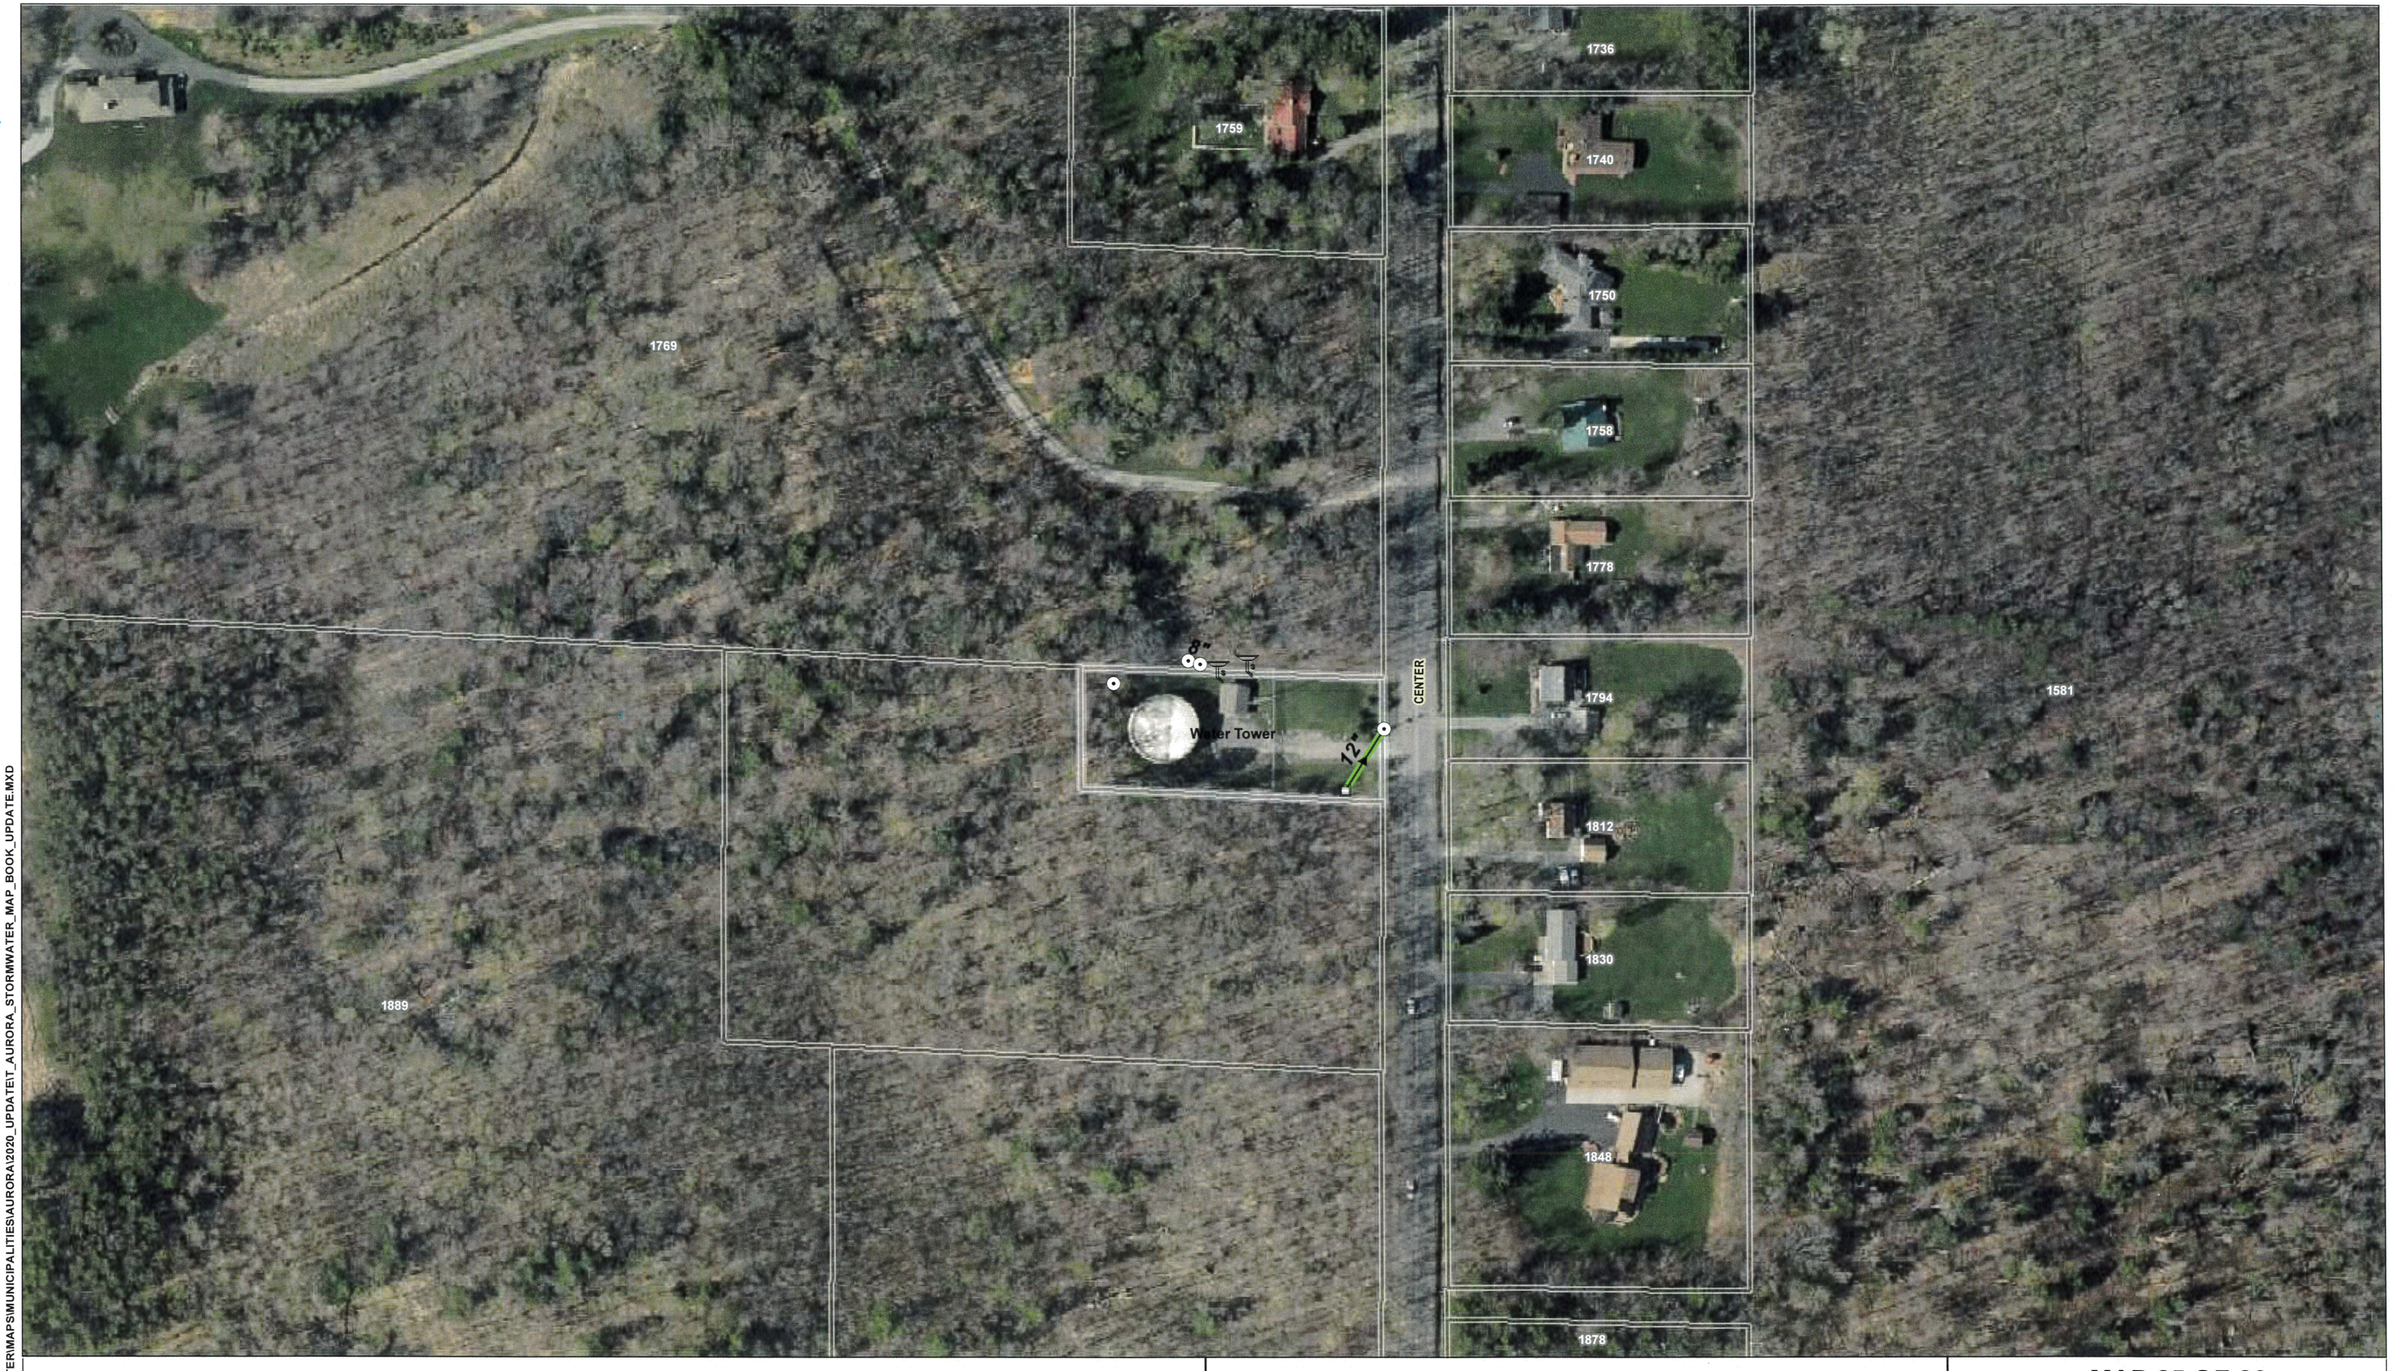

X:\ECS_STORMWATER\MAPS\MUNICIPALITIES\AURORA\2020_UPDATE\T_AURORA_STORMWATER_MAP_BOOK_UPDATE.MXD

Municipal Storm Sewer System

- Downspout
- Pipe
- Catch Basin
- Flow

Pipe Material

- HDPE
- Tax Parcel
- Civil Boundary

200 100 0 200 400

FEET

1 INCH = 150 FEET

1:1,800

N

MAP 25 OF 26

STORMWATER CONVEYANCE SYSTEM
MS4 (2010) WITHIN THE TOWN OF AURORA, NY

FIELD COLLECTION DATE: ***2012, 2016, 2018***



Municipal Storm Sewer System

- Downspout
- Pipe
- Tax Parcel
- Civil Boundary
- USGS Stream Lines - WNY

200 100 0 200 400

FEET

1 INCH = 150 FEET

1:1,800

N

MAP 26 OF 26

STORMWATER CONVEYANCE SYSTEM
MS4 (2010) WITHIN THE TOWN OF AURORA, NY

FIELD COLLECTION DATE: ***2012, 2016, 2018***

X:\ECS_STORMWATER\MAPS\MUNICIPALITIES\AURORA\2020_UPDATE\T_AURORA_STORMWATER_MAP_BOOK_UPDATE.MXD