


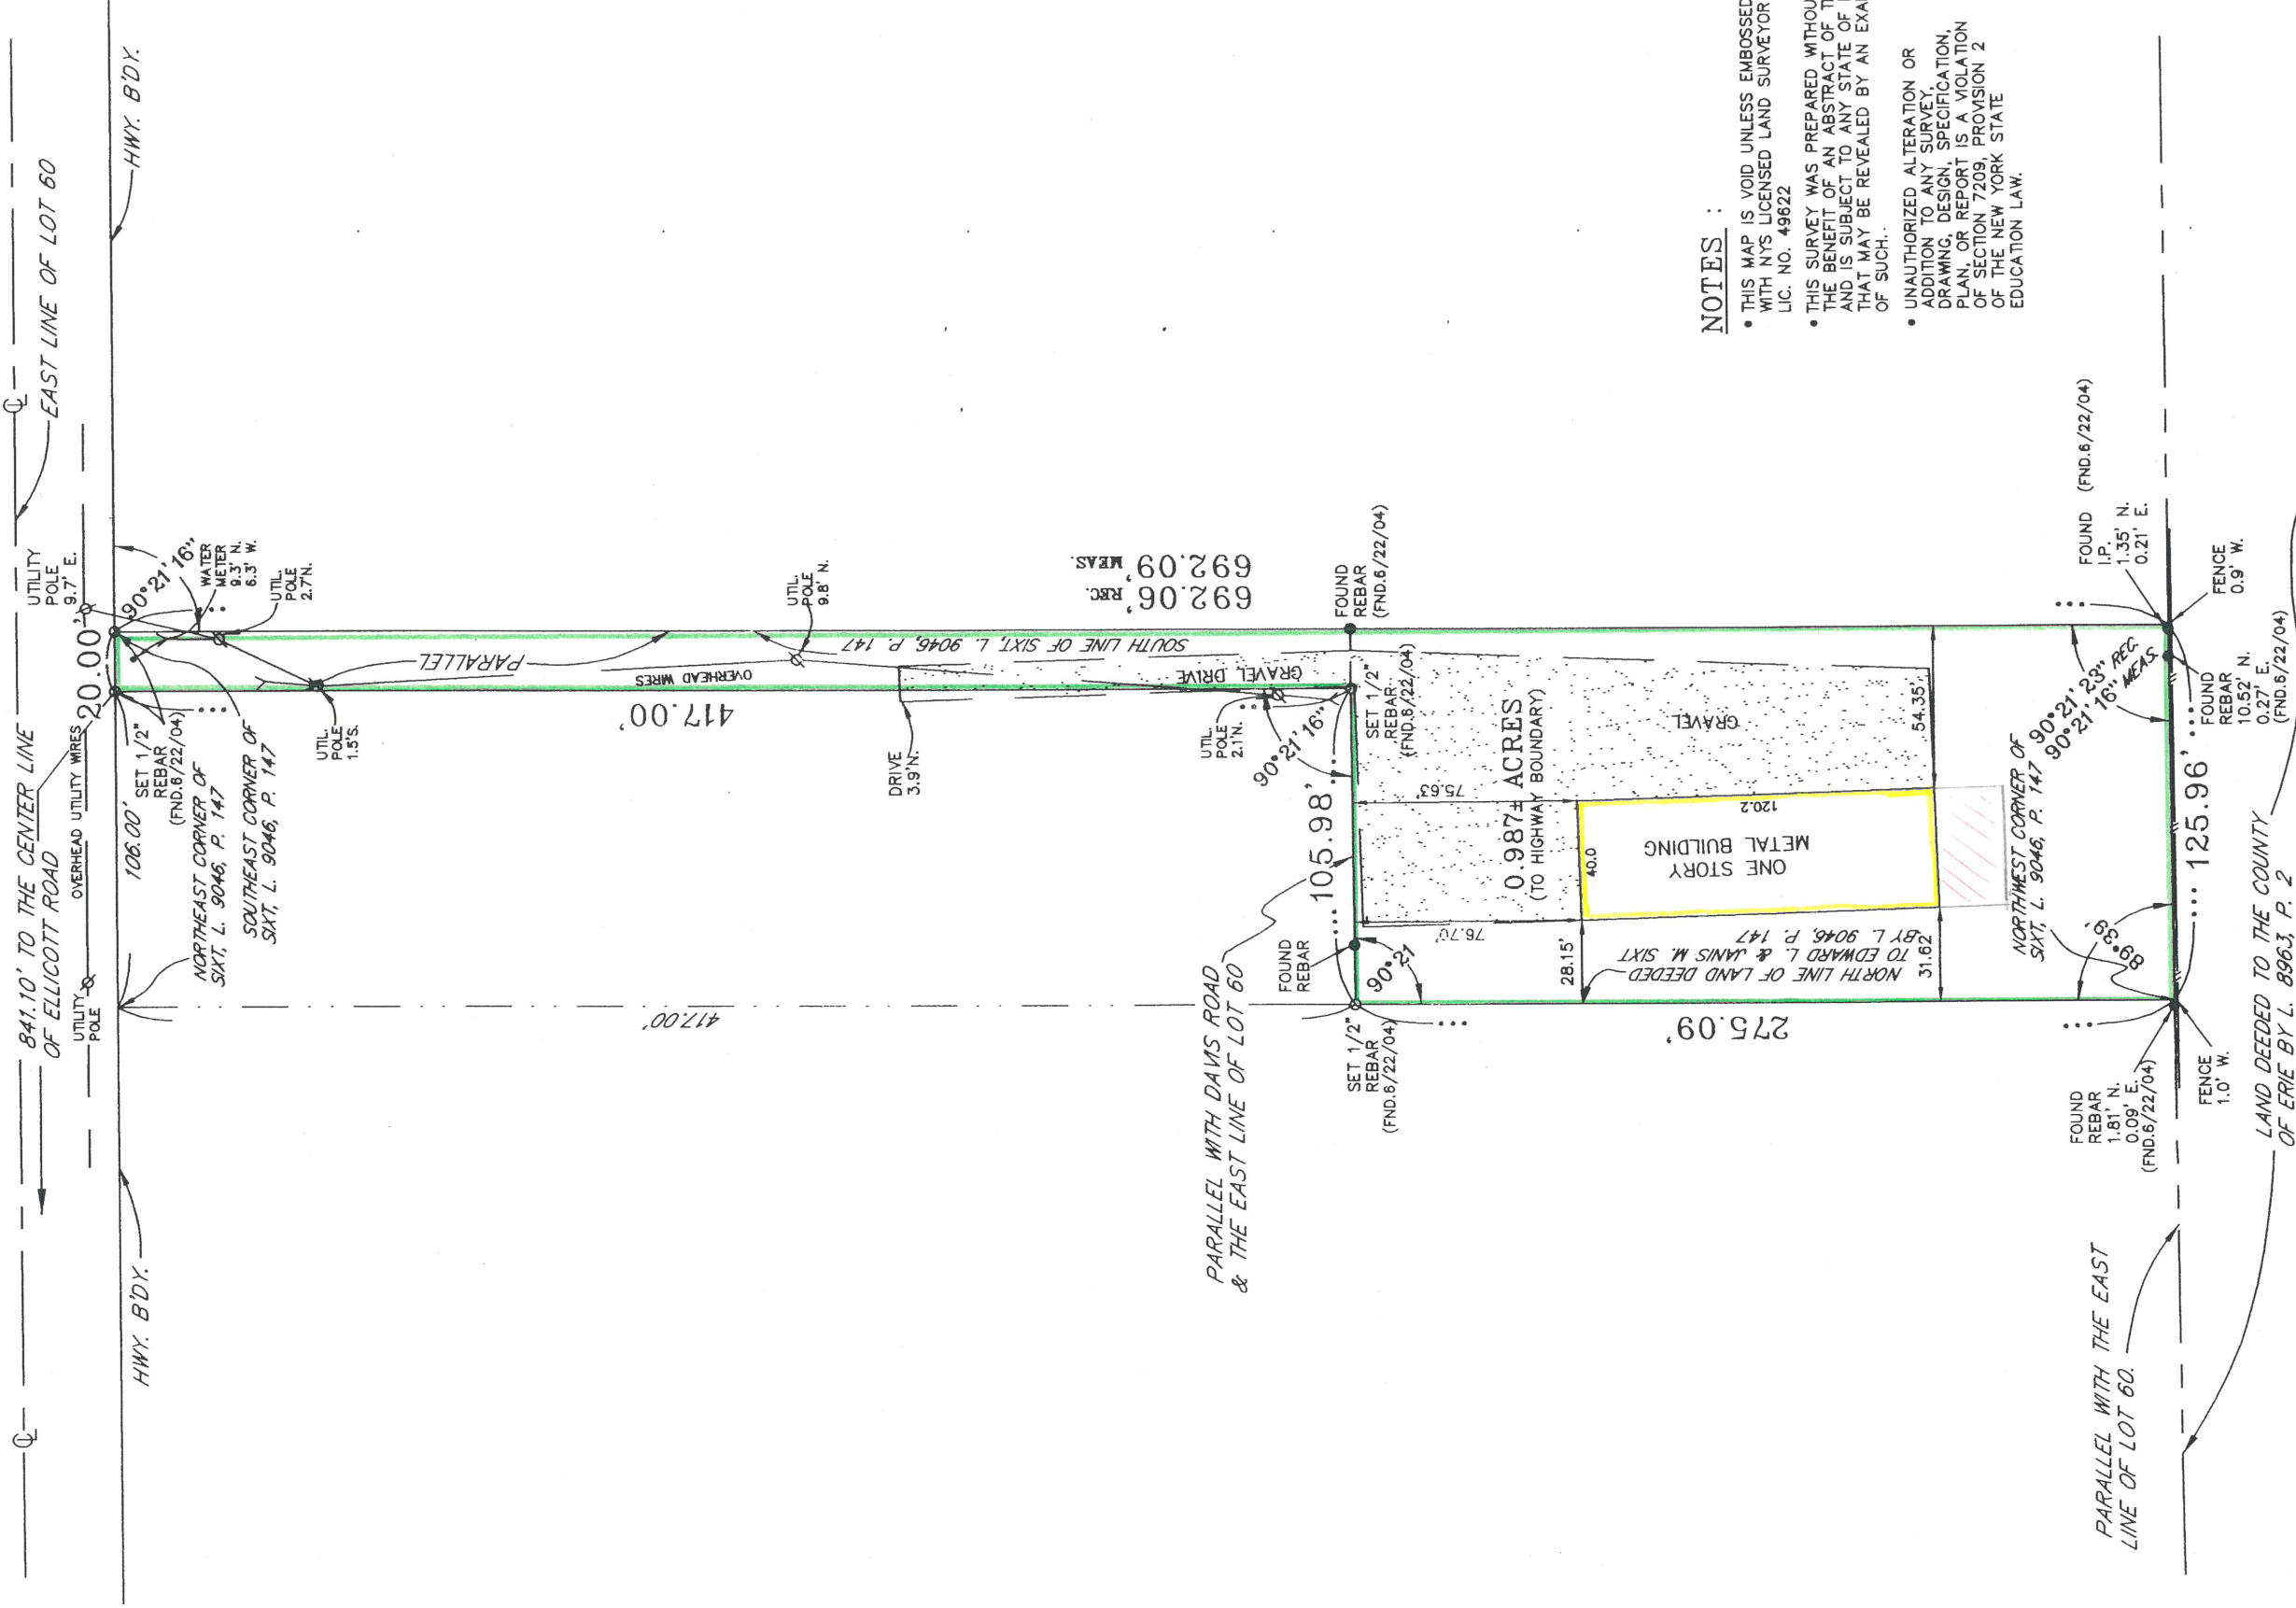

DAVIS ROAD

(ROUTE 240)

(66.0')
(WIDE)



NOTES :

- THIS MAP IS VOID UNLESS EMBOSSED WITH NYS LICENSED LAND SURVEYOR LIC. NO. 49622
- THIS SURVEY WAS PREPARED WITHOUT THE BENEFIT OF AN ABSTRACT OF TITLE AND IS SUBJECT TO ANY STATE OF FACTS THAT MAY BE REVEALED BY AN EXAMINATION OF SUCH.
- UNAUTHORIZED ALTERATION OR ADDITION TO ANY SURVEY, DRAWING, DESIGN, SPECIFICATION, PLAN, OR REPORT IS A VIOLATION OF SECTION 7209, PROVISION 2 OF THE NEW YORK STATE EDUCATION LAW.

PART OF L 60 S T 9 R 6 ; TOWN OF AURORA ; COUNTY OF ERIE ; STATE OF NEW YORK

DATE	JOB	DESCRIPTION
6/22/04	03627	FINAL

JAMES L. SHISLER, L.S., P.C.
PROFESSIONAL LAND SURVEYOR

P.O. BOX 516
EAST AURORA, NEW YORK 14052-0516 (716) 655-1058

DRAWN BY :	P.G.P	SCALE :	1" = 60'
CHECKED BY :	J.L.S.	DATE :	9/8/03
JOB NO. :	03627	SHEET NO. :	C-3290

James L. Shisler